




Digital Drive Thru Lane - Proposed Signage

ISSUE 01 - 16-10-18




Sign 1 - Scale 1:10
Double Digital Menu Board

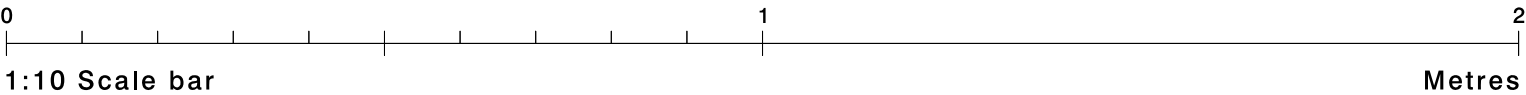

Front View



Side View

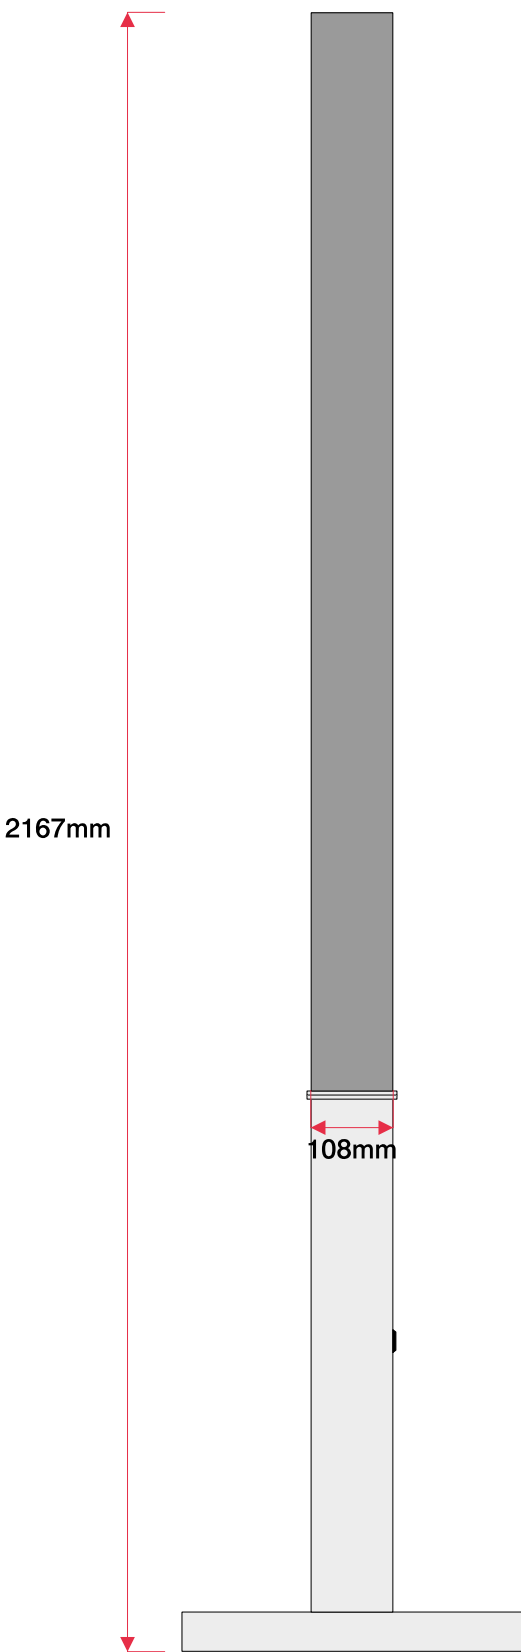

Proposed Signage



Site
Digital Drive Thru Lane
McDIGDT

Job Number
87779A Page 2/3

Drawing Location
M:\2018 Drawings\McDonalds\87779

Scale
as shown @ A3
Issue / Rev
1


Drawn By
KG
Checked By
PM

Sales Rep
ARB
Date
16/10/2018



BUTTERFIELD SIGNS LTD
174 Sunbridge Rd
Bradford
West Yorkshire
BD1 2RZ
Tel: 01274 722244
Fax: 01274 848996
Web: www.butterfieldsigns.co.uk


Sign 2 - Scale 1:10
Single Digital Menu Board

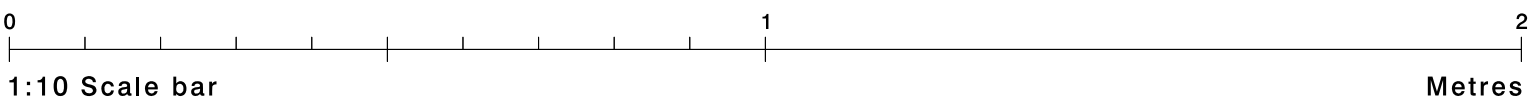

Front View



Side View

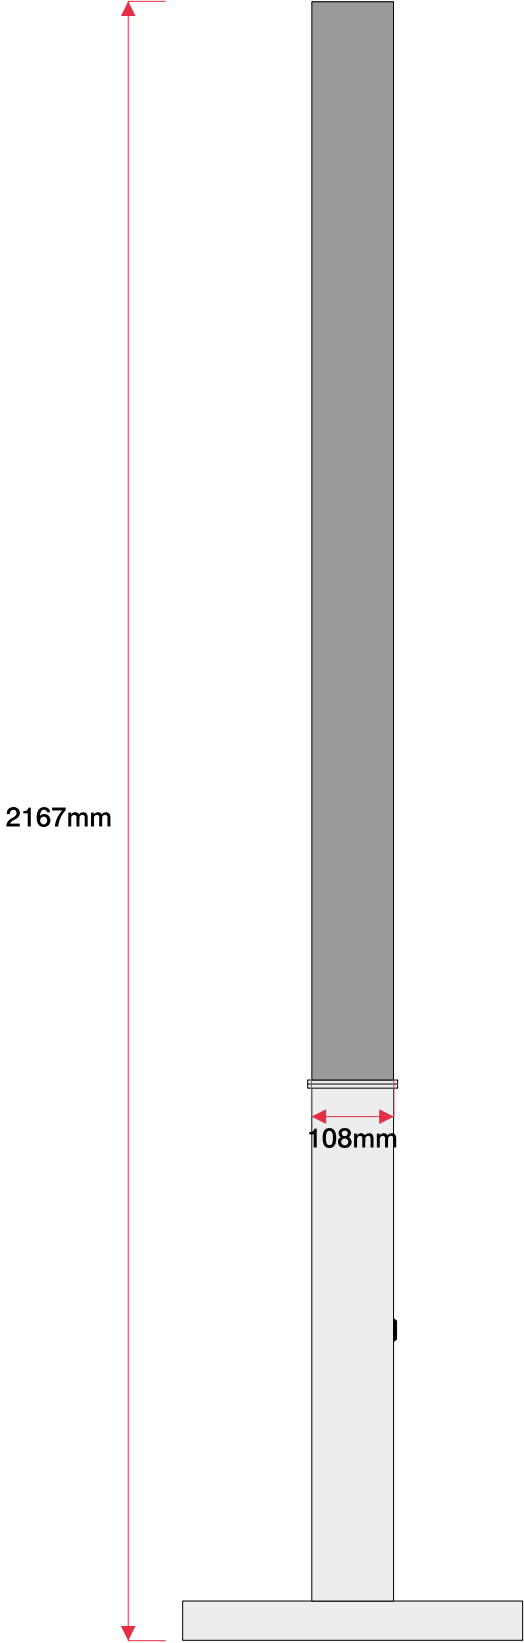

Proposed Signage



Site
Digital Drive Thru Lane
McDIGDT

Job Number
87779A
Page 3/3
Drawing Location
M:\2018 Drawings\McDonalds\87779

Scale
as shown @ A3
Issue / Rev
1

Drawn By
KG
Checked By
PM

Sales Rep
ARB
Date
16/10/2018



BUTTERFIELD SIGNS LTD
174 Sunbridge Rd
Bradford
West Yorkshire
BD1 2RZ
Tel: 01274 722244
Fax: 01274 848996
Web: www.butterfieldsigns.co.uk