




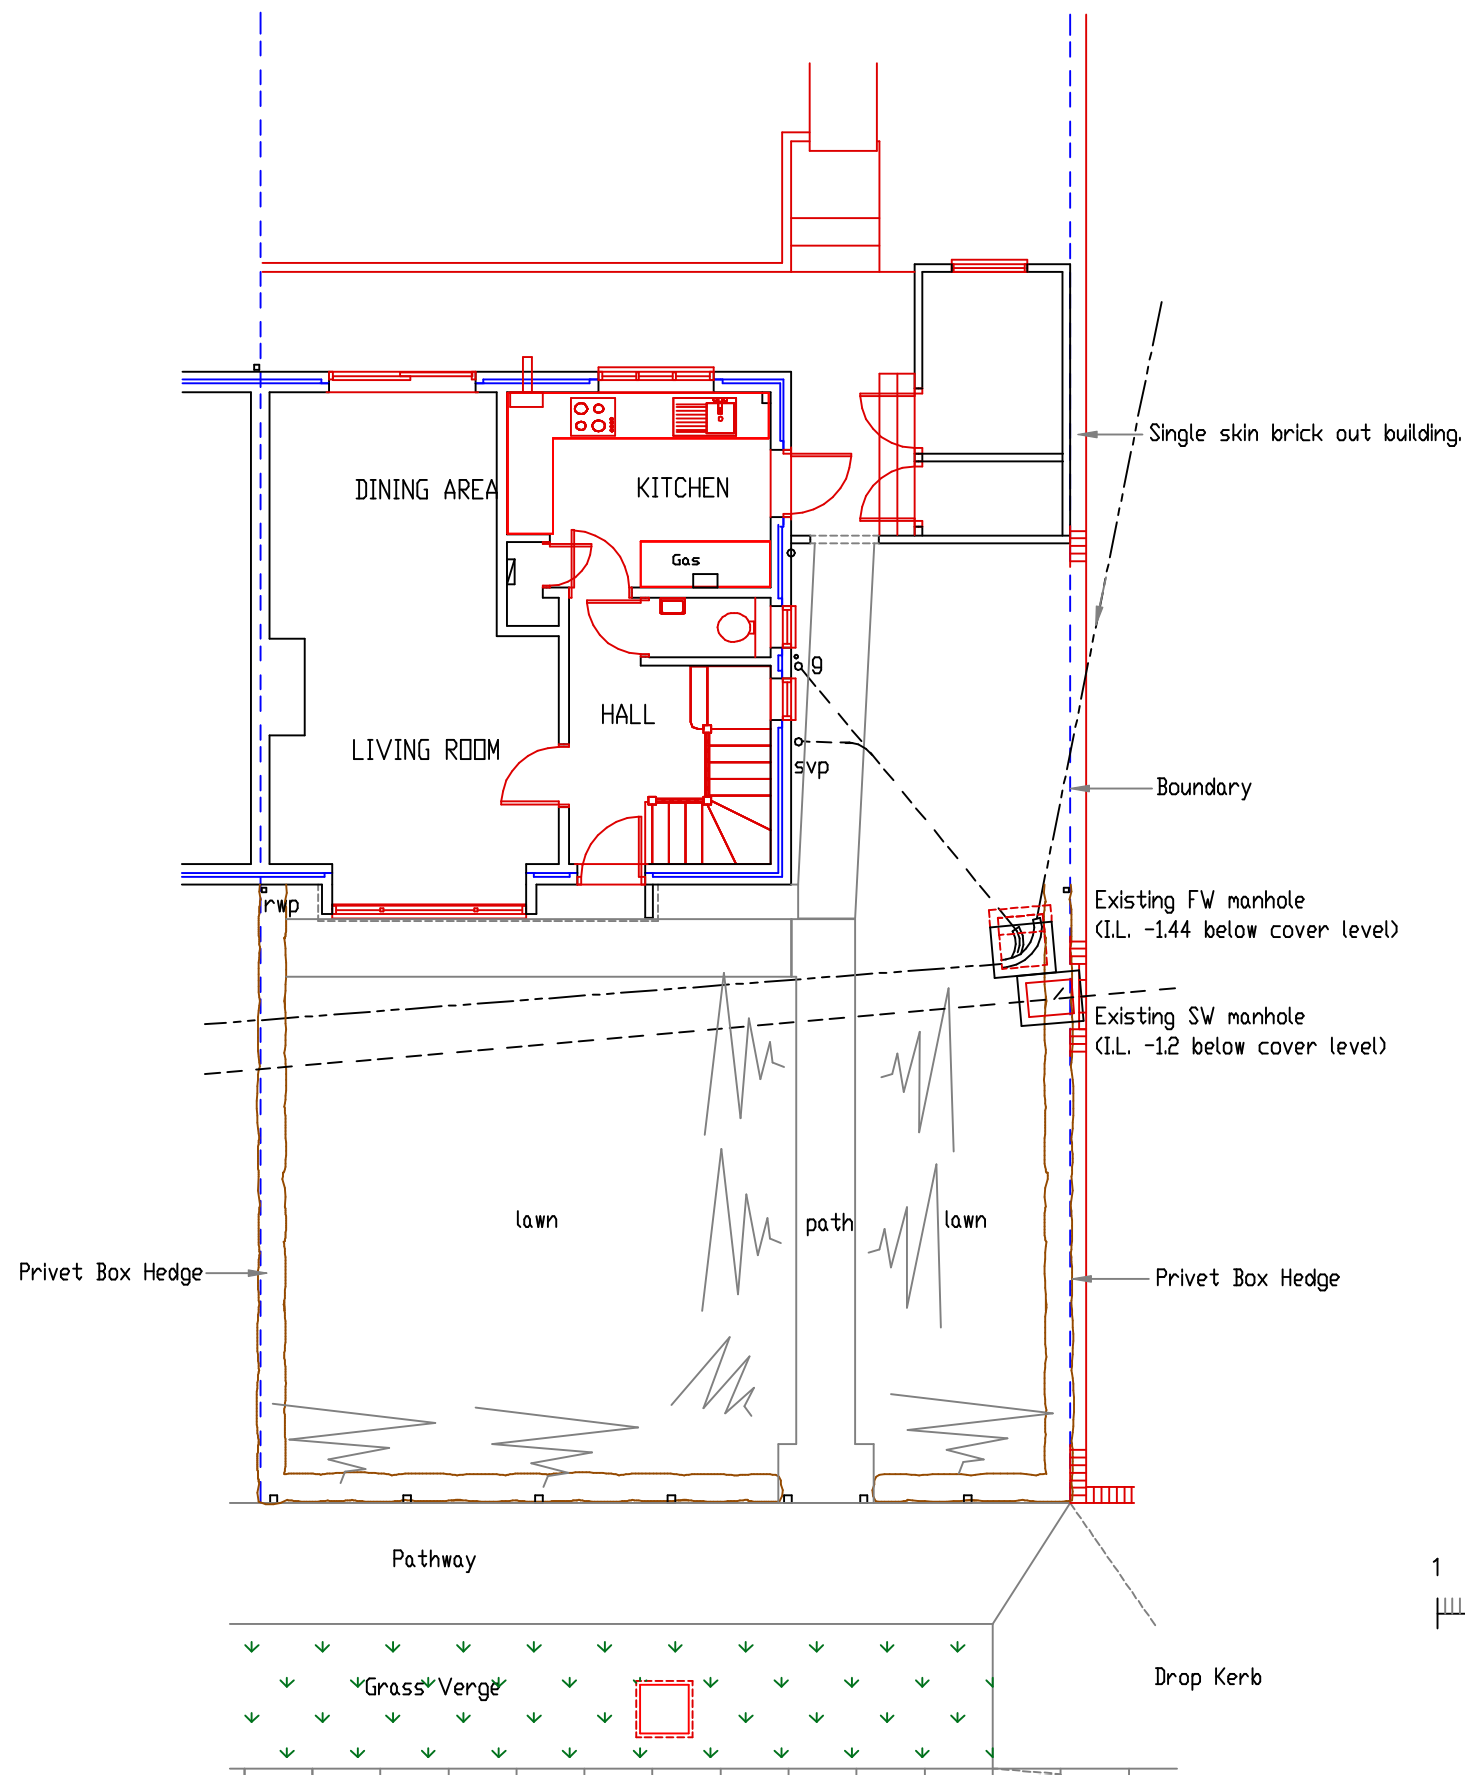

EXISTING GROUND FLOOR LAYOUT
Scale 1 : 100

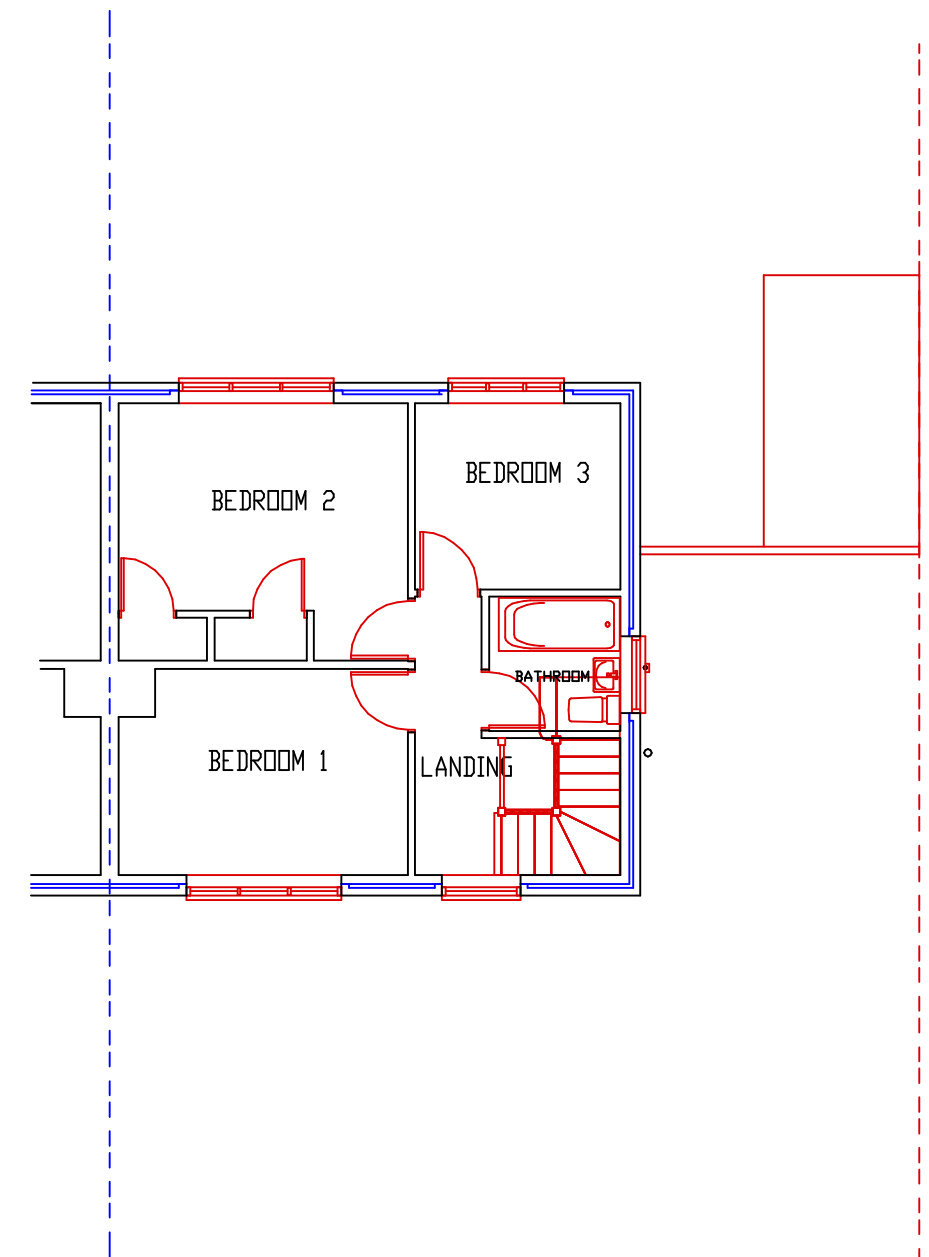

EXISTING FIRST FLOOR LAYOUT
Scale 1 : 100

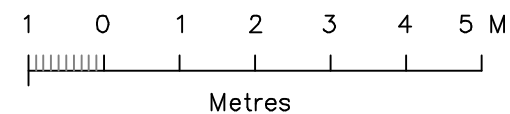

General Note:

Any discrepancy found must be reported before proceeding.

All dimensions are to be checked before proceeding with the work.

Drawing to be read in conjunction with Drg No. OAS/19/1788/2 - 6

OASIS BUILDING & PLANNING APPLICATIONS
20 WANTAGE RD.
READING, BERKSHIRE. RG30 2SE
Tel: 0118 9573554 / 07717 845681
E-mail : aa.springer@btinternet.com

PROPOSED SIDE TWO STOREY PITCHED ROOF,
REAR SINGLE STOREY PITCHED ROOF
EXTENSION, FRONT DRIVE & DROP KERB
Planning Application

Client
Mr & Mrs P Collins
27 Silchester Road
Southcote
Reading,
RG30 3AJ

Scale 1:100,	File Name: 27SilchesterWayPl 19.dwg
Date September 2019	Drawn by O.A.Springer
Drawing No. OAS/19/1788/1	Rev. A