




PLAN

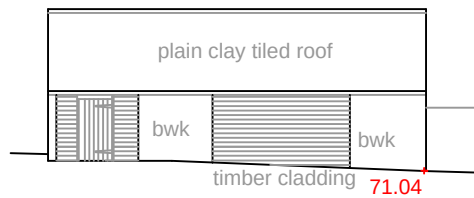


CAR PARK ELEVATION

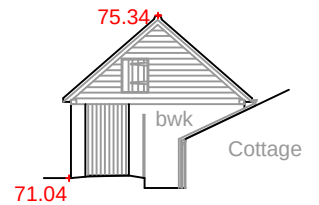

GABLE ELEVATION

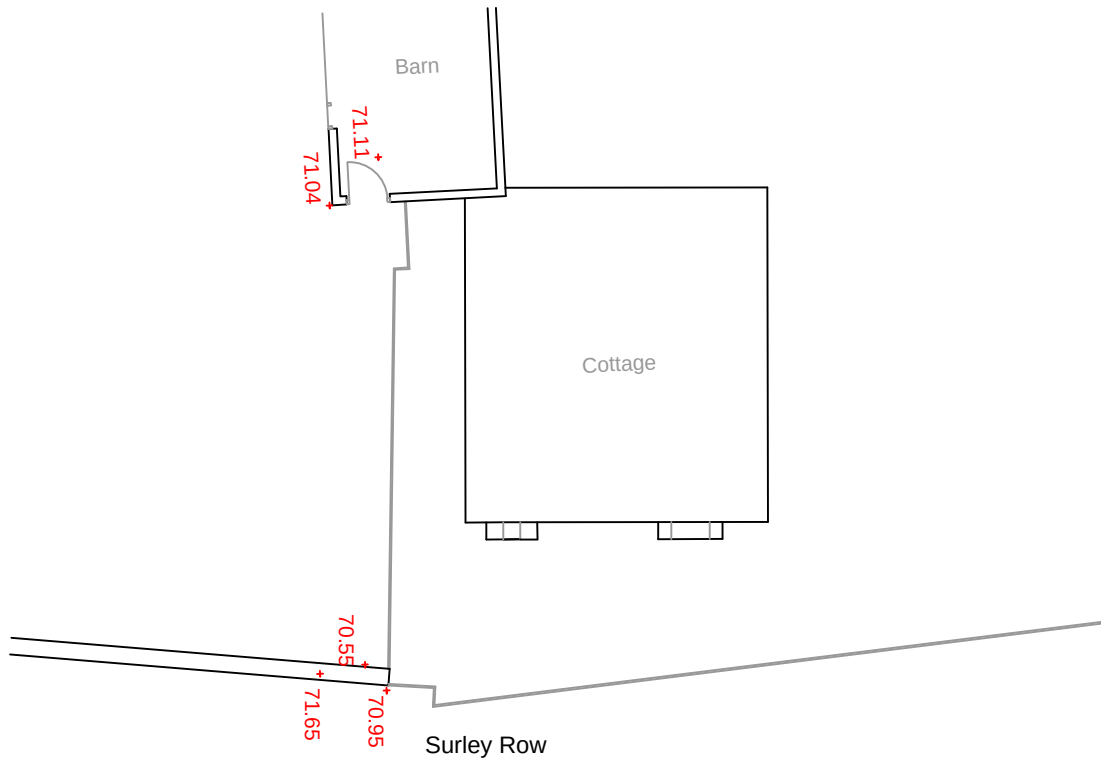

EXISTING PART SITE PLAN

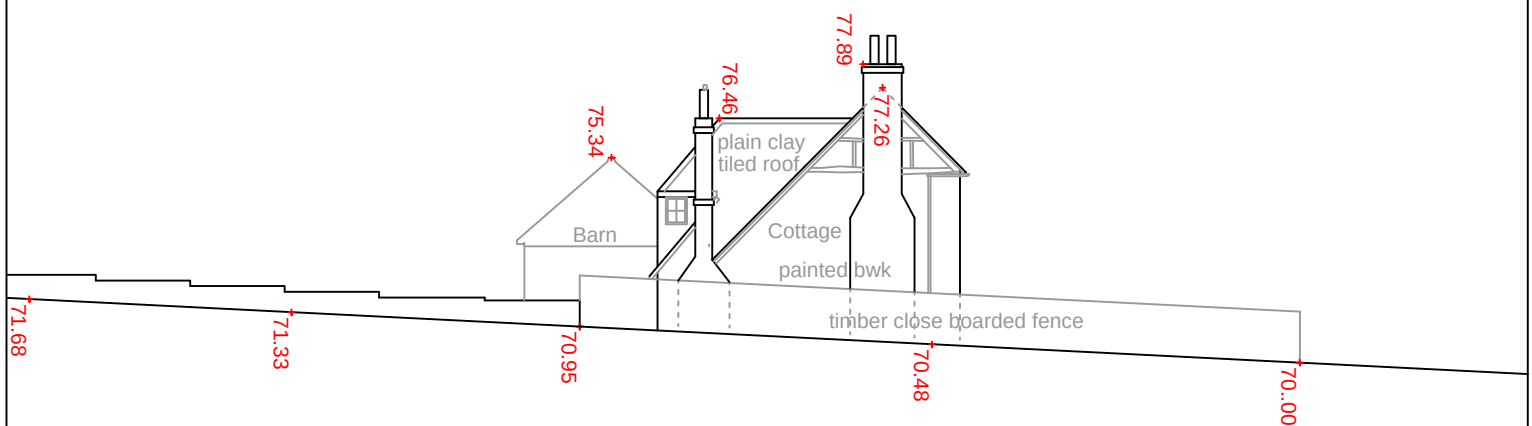

EXISTING PART STREET ELEVATION

0m 10m 20m