




BLOCK PLAN
(SCALE 1:200)



SITE LOCATION PLAN
(SCALE 1:1250)

PLEASE NOTE THAT THE CURRENT OS-MAP AVAILABLE FOR THE LOCATION PLAN MAY NOT BE COMPLETELY UP TO DATE. PLEASE CONSULT THE PLANNING HISTORY FOR THE AREA FOR MORE ACCURATE AND UP TO DATE LAYOUTS.

NOTE:
THE DISCLAIMER 'DO NOT SCALE FROM DRAWING' SHALL BE IGNORED FOR THE PURPOSE OF PLANNING

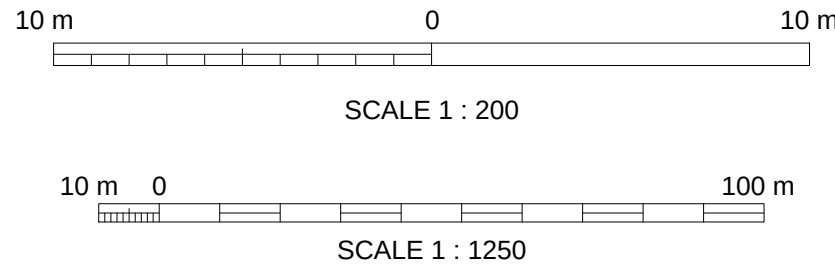

A	2104.19	JA	DA	JA	ISSUED FOR PLANNING APPROVAL
REV	DATE	DRN	CHKD	APPD	DESCRIPTION

For Approval



E: info@bluebirdengineering.co.uk
T: 0118 9583 551 F: 0118 9583 563
A: 110 London Street, Reading, RG1 4SJ

CLIENT	Mr Chima		
PROJECT	76 Christchurch Road Reading		
TITLE	Site Location Plan & Block Plan		
DRAWN	JA	DATE	April 19
		SCALE	As Shown @ A1
DRG NO	A-1000		REV A
© BLUEBIRD ENGINEERING LTD 2013			