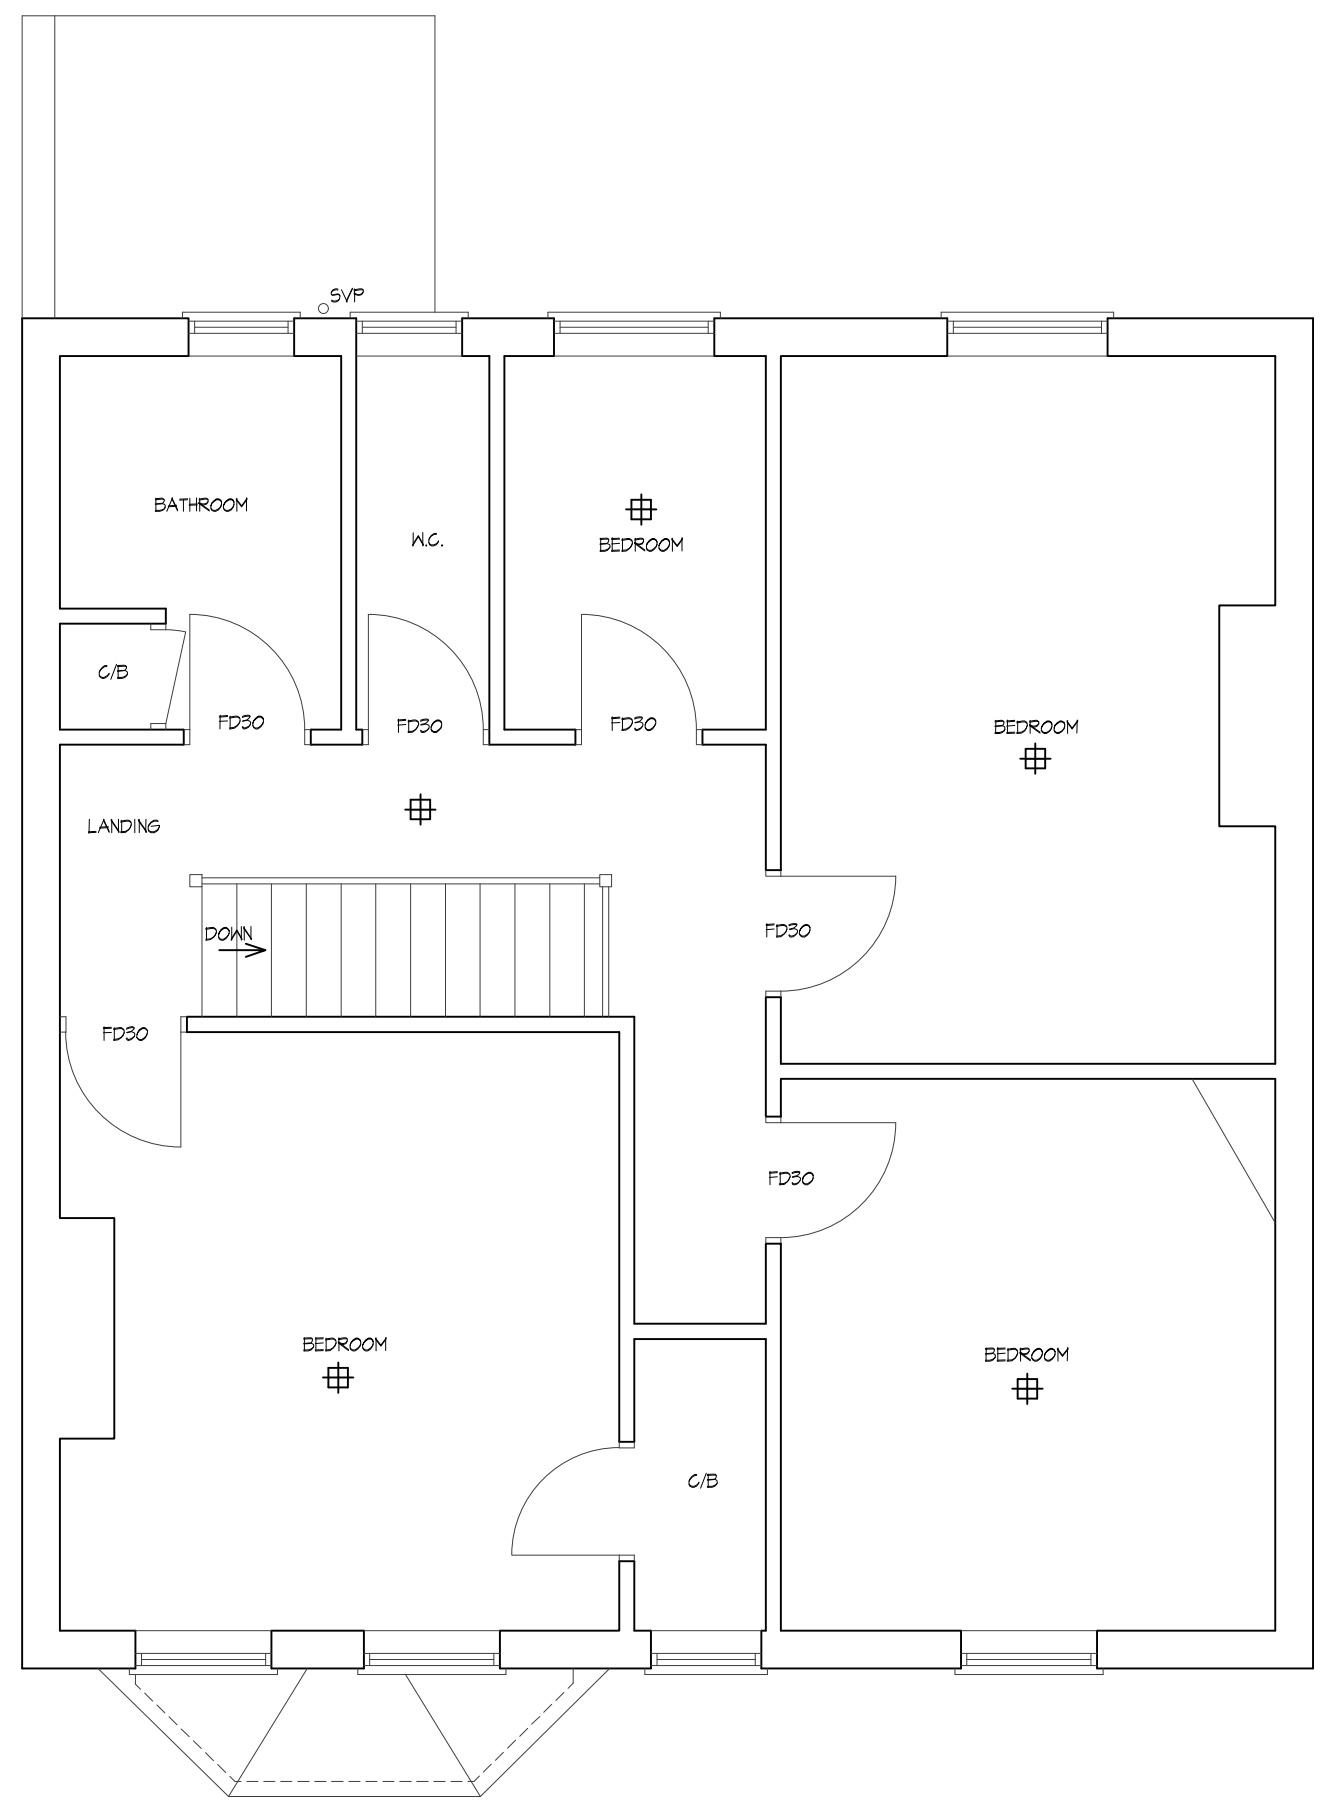


EXISTING FIRST FLOOR PLAN

PROJECT PROPOSED DEVELOPMENT AT ; 136 WANTAGE ROAD READING RG30 2SF				
TITLE 				