




Site Boundary
Site Ownership

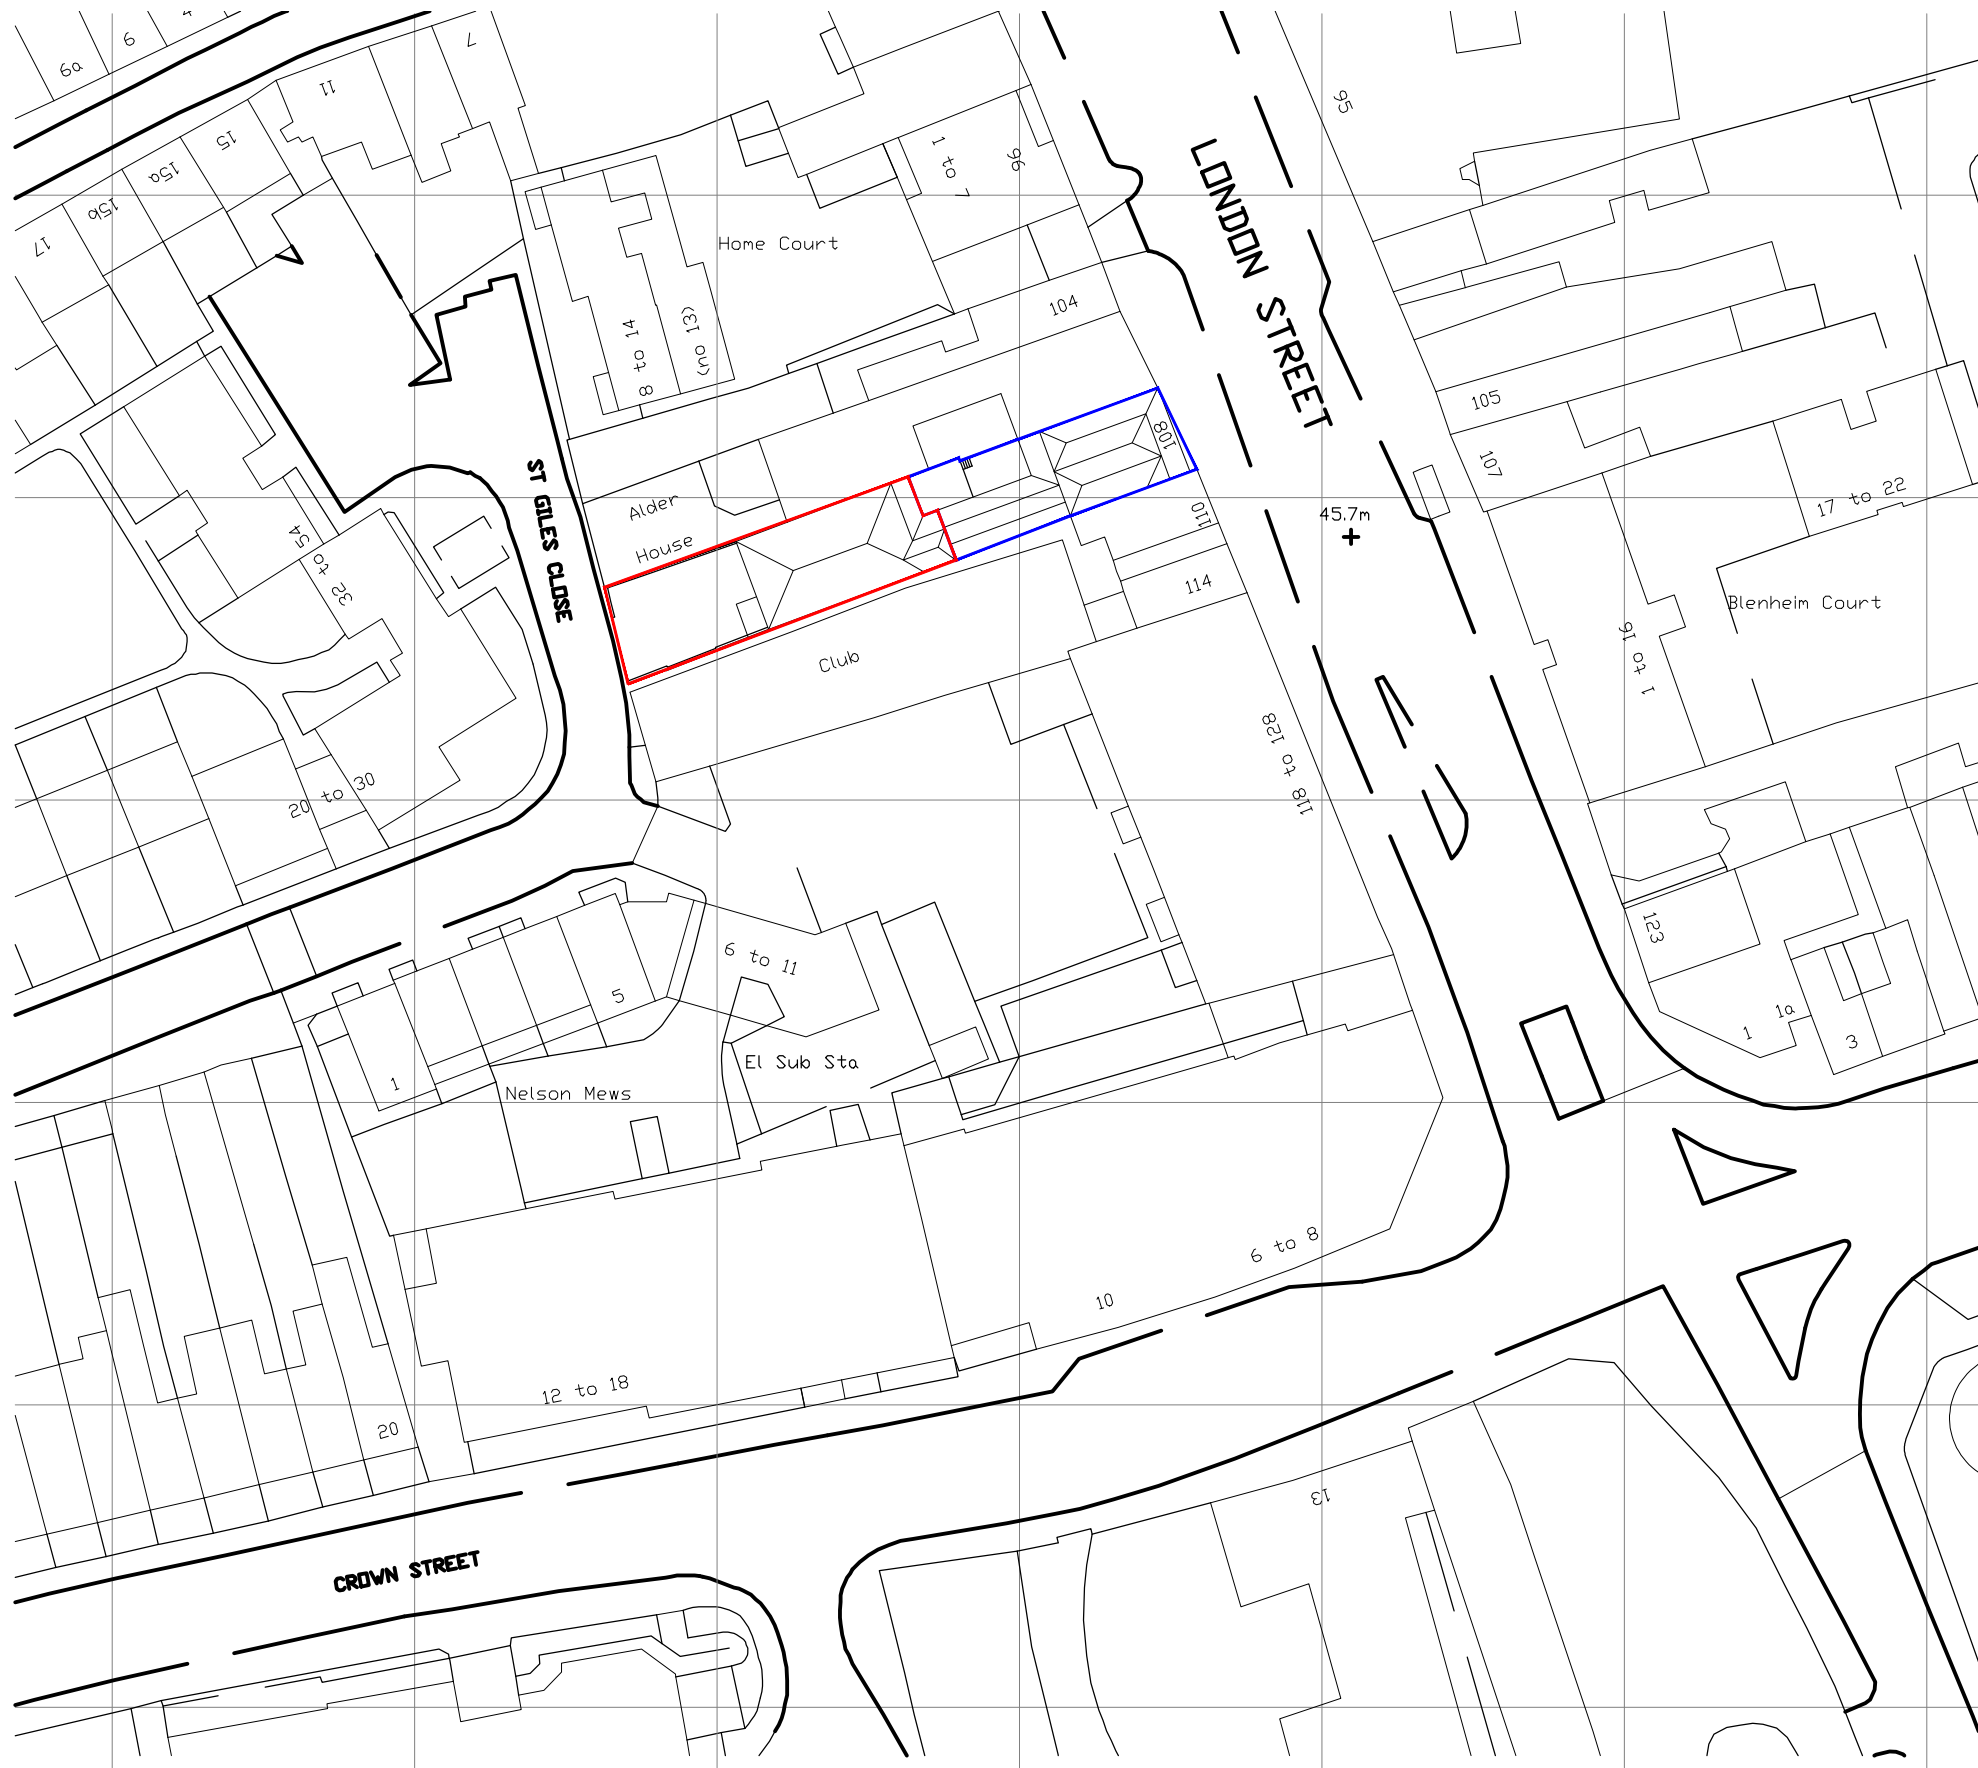

01 Plan - Location
Scale 1:625@A1 (1:1250@A3)

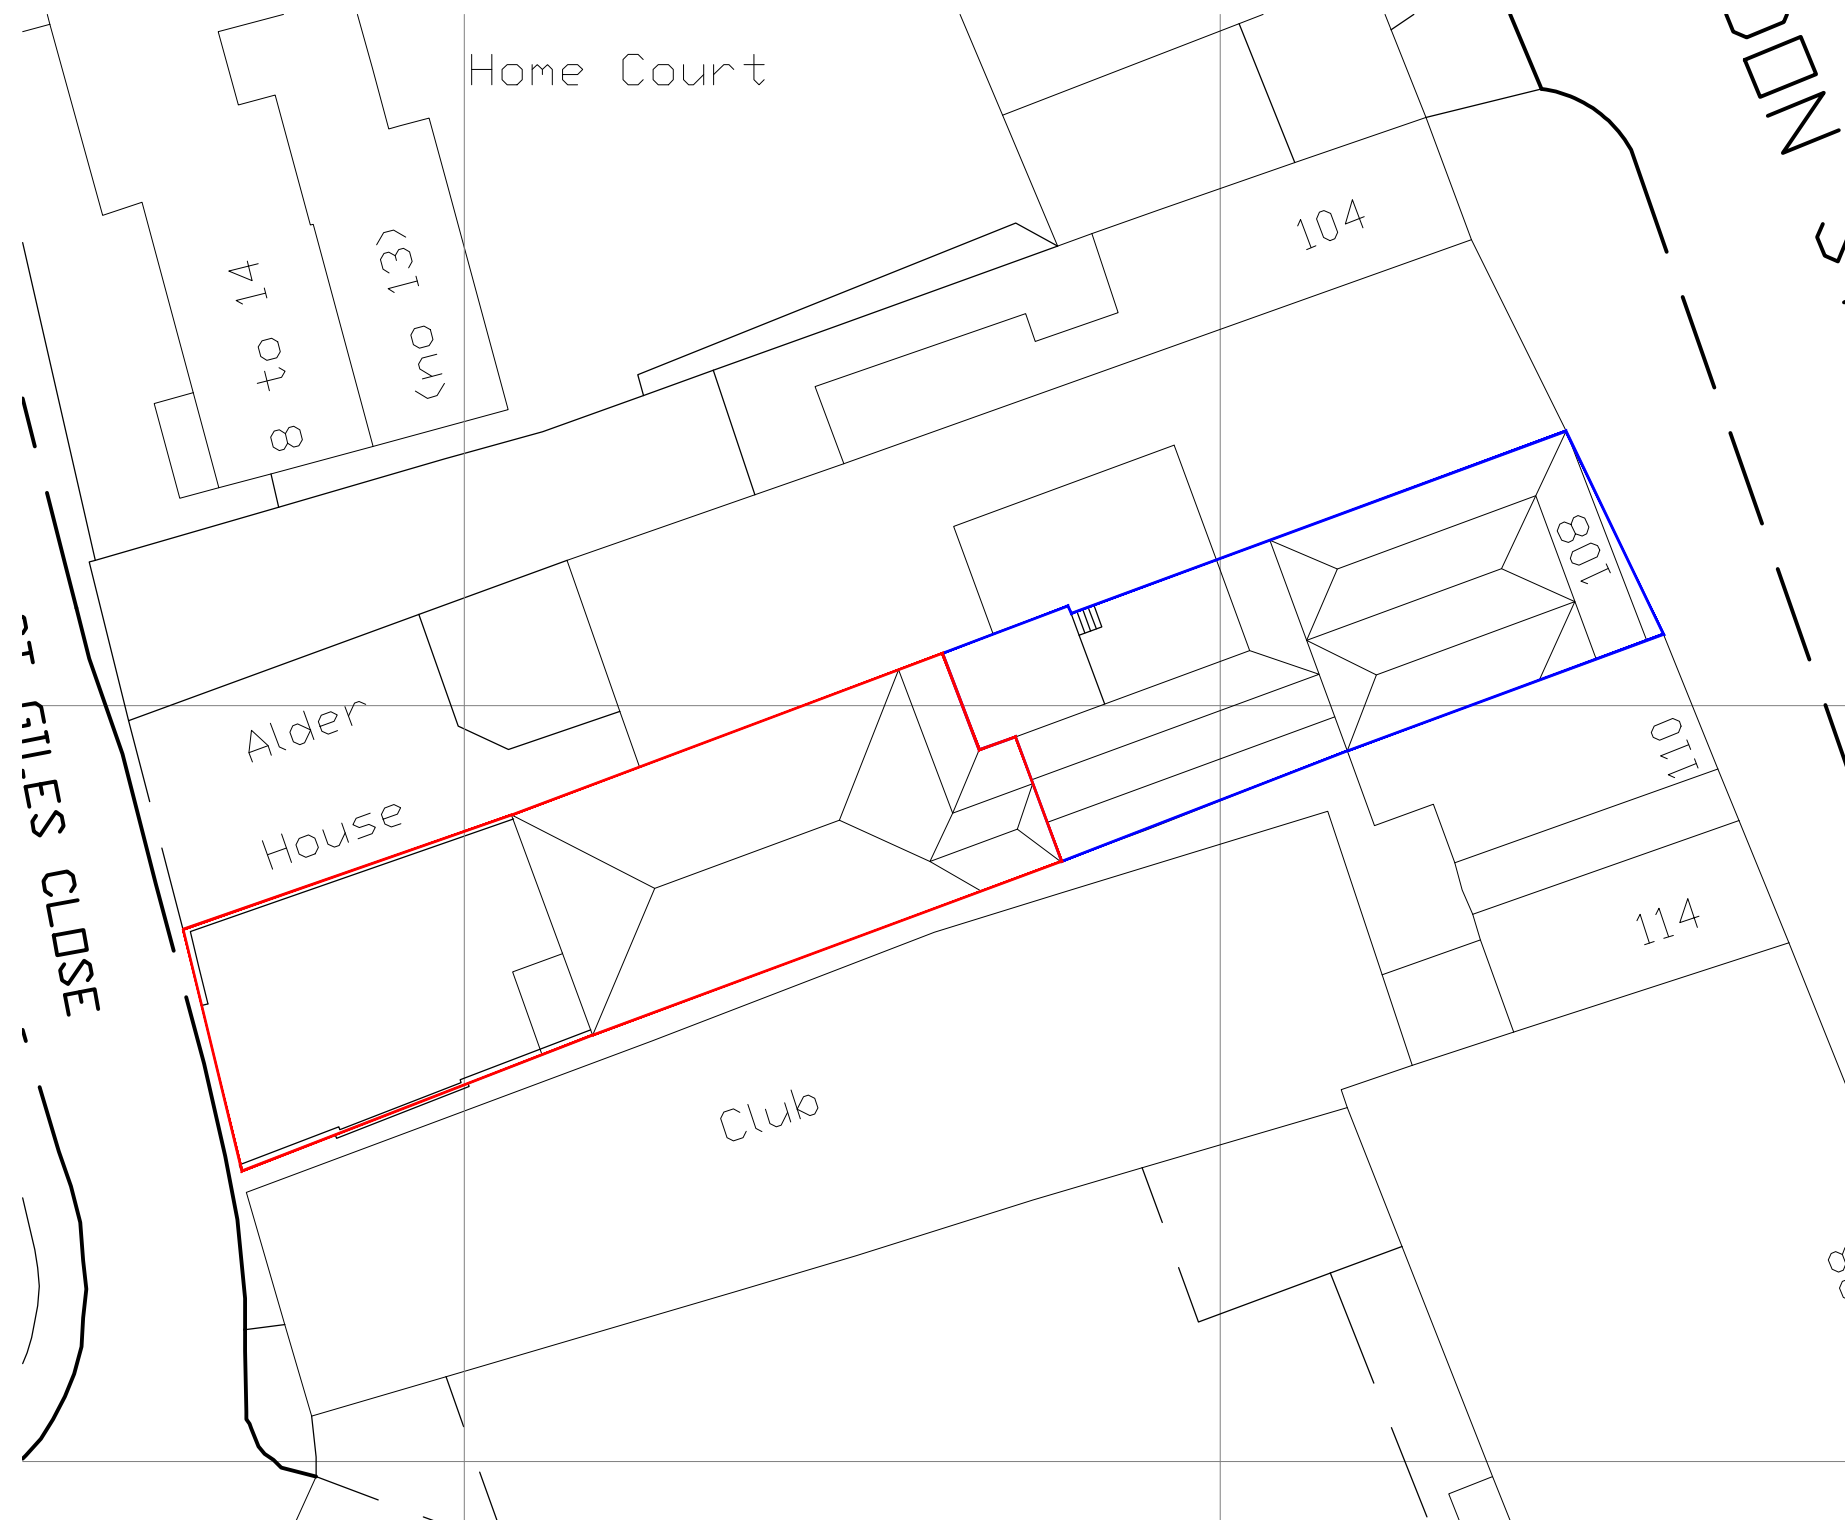

02 Plan - Site
Scale 1:250@A1 (1:500@A3)

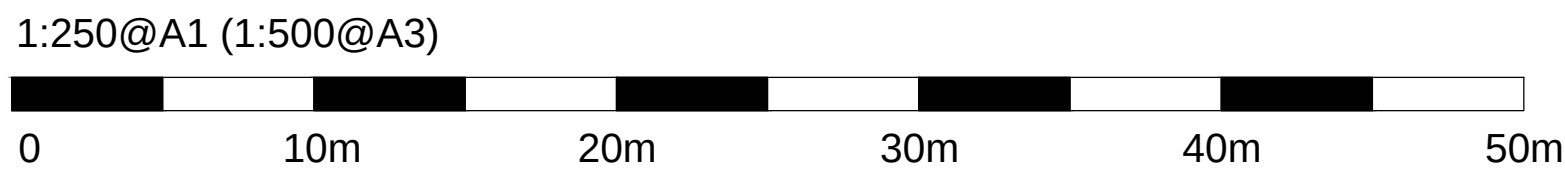

NO.	DATE	REVISIONS	BY
-----	------	-----------	----

PLANNING PERMISSION

PRINCE REGENT HOUSE

Siim Form

WWW.SIIMFORM.COM
STUDIO@SIIMFORM.COM
+44(0)7518811185
14 BOSTON GARDENS
W72AN LONDON UK

Client:
Aspire 108 London Street Ltd

Site Address:
11 St Giles Close
RG1 2SF
Reading
UK

Title:
SITE LOCATION PLAN

Drawn:	JS	Scale:	As Shown
Checked:	JS	Date:	19/10/04

061	PP	01	/
Project	Drawing	Number	Rev