


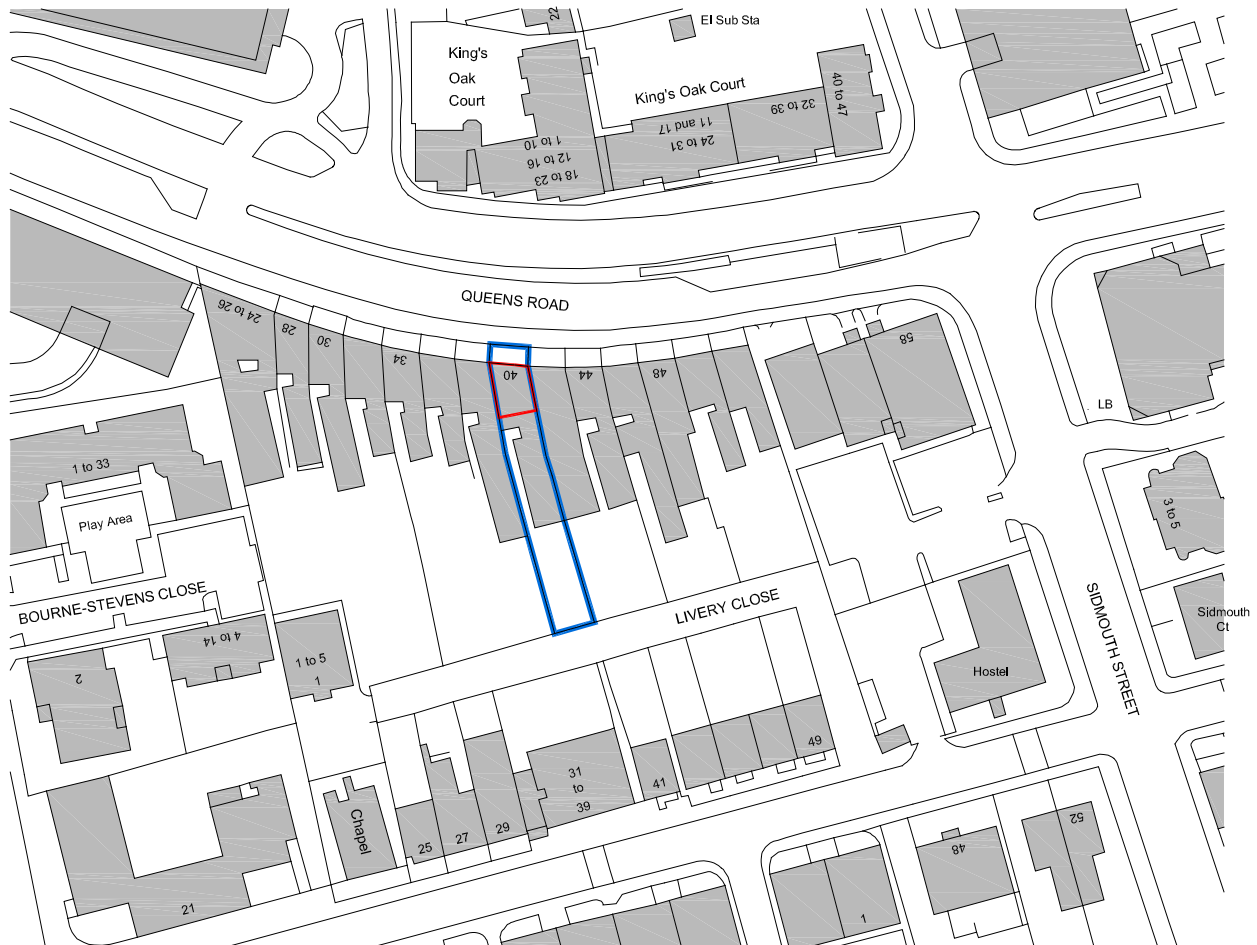

Ordnance Survey, (c) Crown Copyright 2015. All rights reserved. Licence number 100022432

.....

REV	DATE	NOTES	BY
PLANNING			
the aed practice Building L27, London Road Campus London Road, Reading, RG1 5AQ t: 0118 916 8450 f: 0118 916 8459 malt@aedpractice.co.uk www.aedpractice.co.uk Also in Wokingham, Berkshire Copyright © The AED Practice Limited (2012)			
MR ANTHONY SANDALL 40 QUEENS ROAD, READING, RG1 4AU MEASURED SURVEY OF 40 QUEENS ROAD SITE LOCATION PLAN Scale: 1:1250 @ A4 Date: 07.07.15 Dwg No: AS1465/PL01 Rev:			