
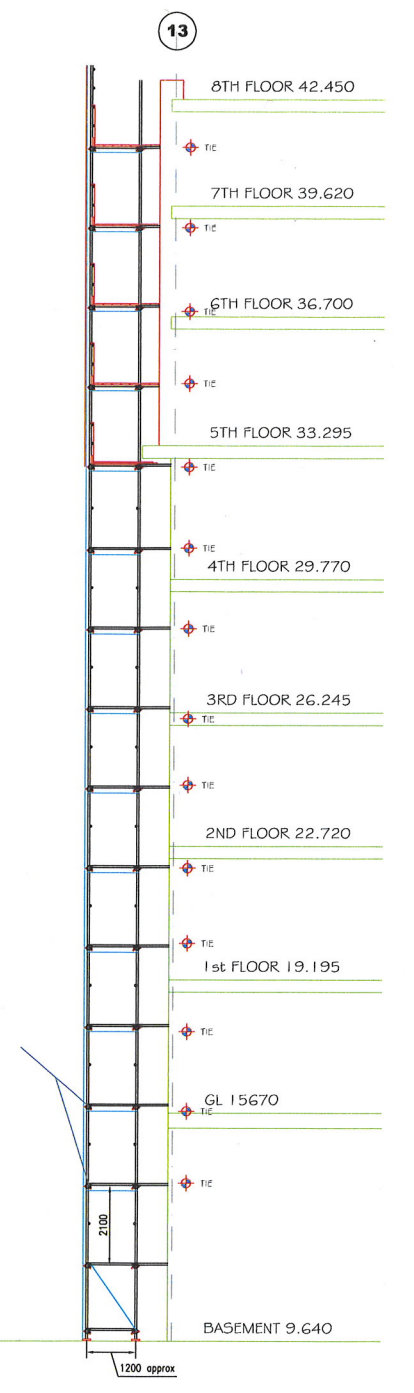


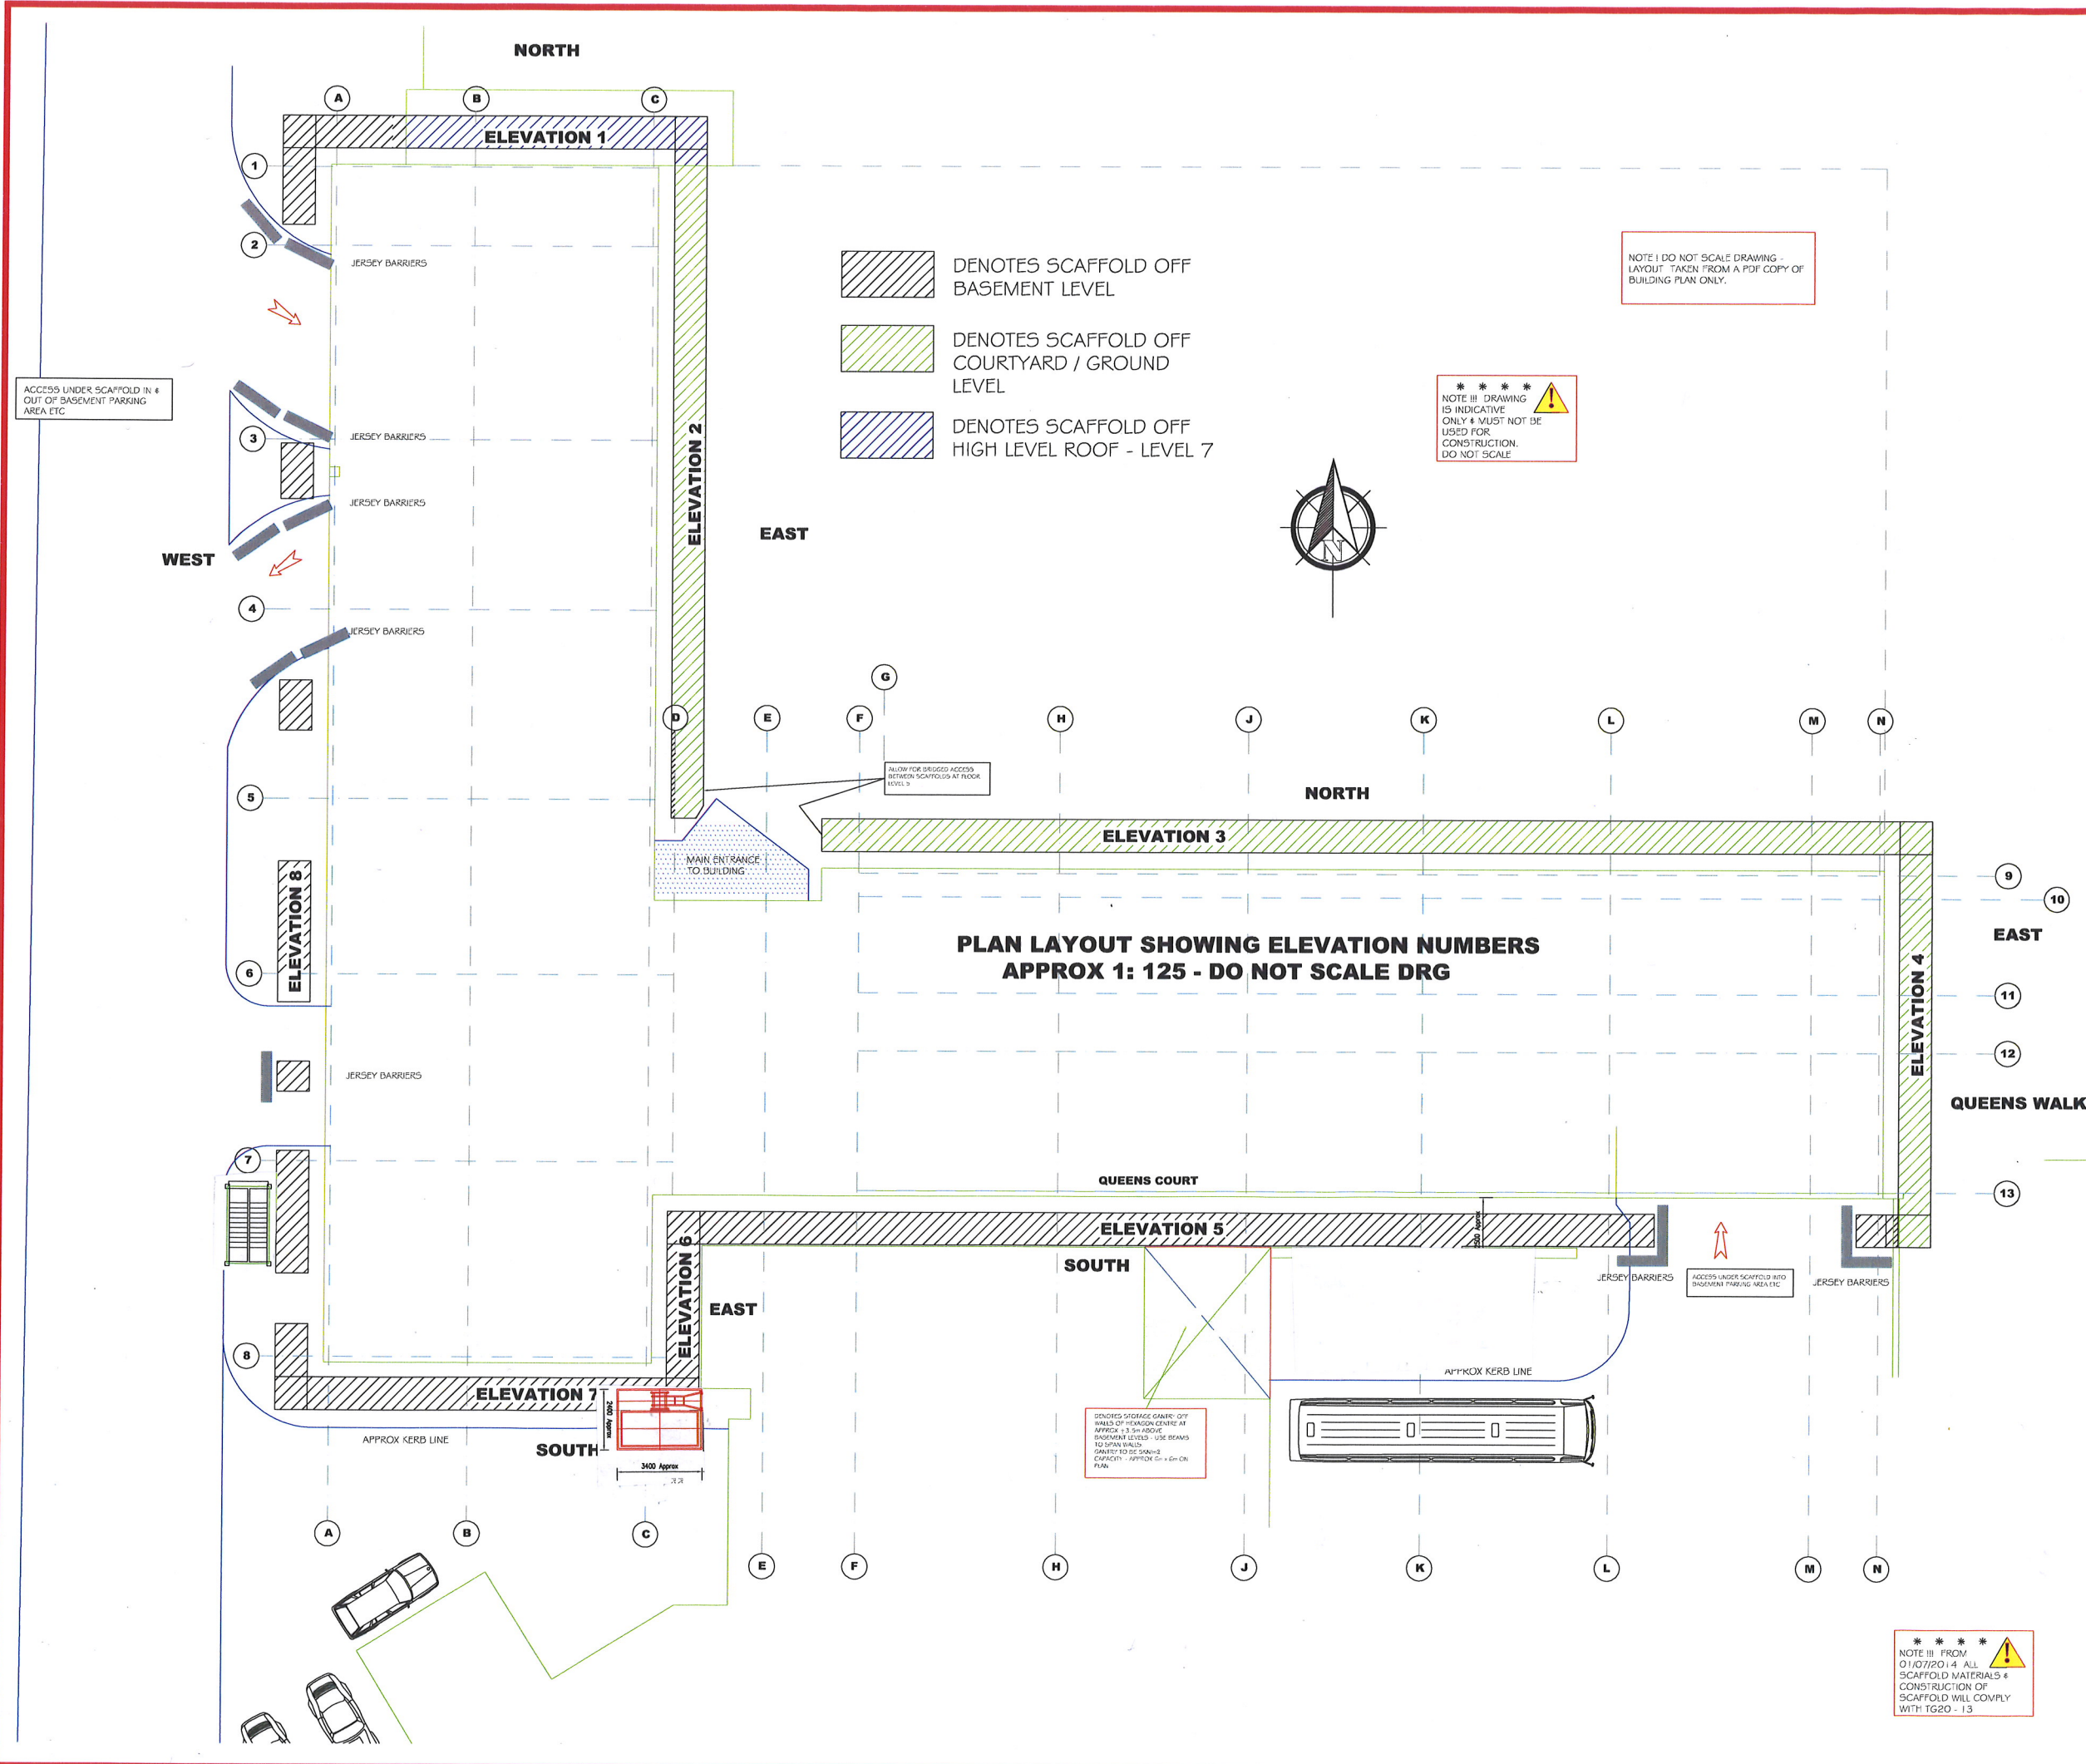

TYPICAL SECTION 1 : 100
[From Basement Level]

REVISIONS			
DESCRIPTION	DRN	DATE	CHKD DATE
PRELIMINARY ISSUED FOR COMMENTS			
TITLE:			
GENERAL PLAN LAYOUT SCAFFOLD AREAS			
QUEENS COURT - READING			
DRAWN:	CHECKED BY:		
CLIENT: JPW OSPREY	DATE: MAY 2019		
SCALE: DO NOT SCALE (ORIG DRG) AT ORIG DRG	DRG No: 1006-1		