


- Notes**
- Dimensions in mm (unless otherwise stated).
 - The contractor must verify all dimensions on site prior to commencement of works.
 - The scope of the proposed works or related to be employed in this project.
 - The drawings to be used on-site must be available.
 - Any discrepancy between drawings and/or into the works should be reported prior to incorporation.
 - Drawings has been generated from information received from the client. The client is responsible for the accuracy of the information obtained from the prior to any further commitment.

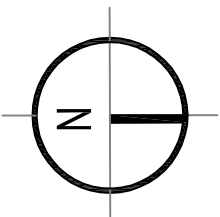

INFORMATION ISSUE

Revision	Date
1. First Issue	31.10.18
A. Planning Issue	04.07.19


Client:
Mr and Mrs Sivaraj Valappil

Project:
Proposed Extensions and Alterations to 46 Farrowdene Road, Reading RG2 8SD

Title:
Existing Site Block Plan

PDS Architecture LTD
Residential • Commercial • Leisure • Hospitality • Conservation

M: 07793 01175
E: pdsarchitecture@pds.co.uk
Date: Oct. 2018 Drawn by: BD
Dwg. No: A0916A002A Scale: 1:500 @ A3

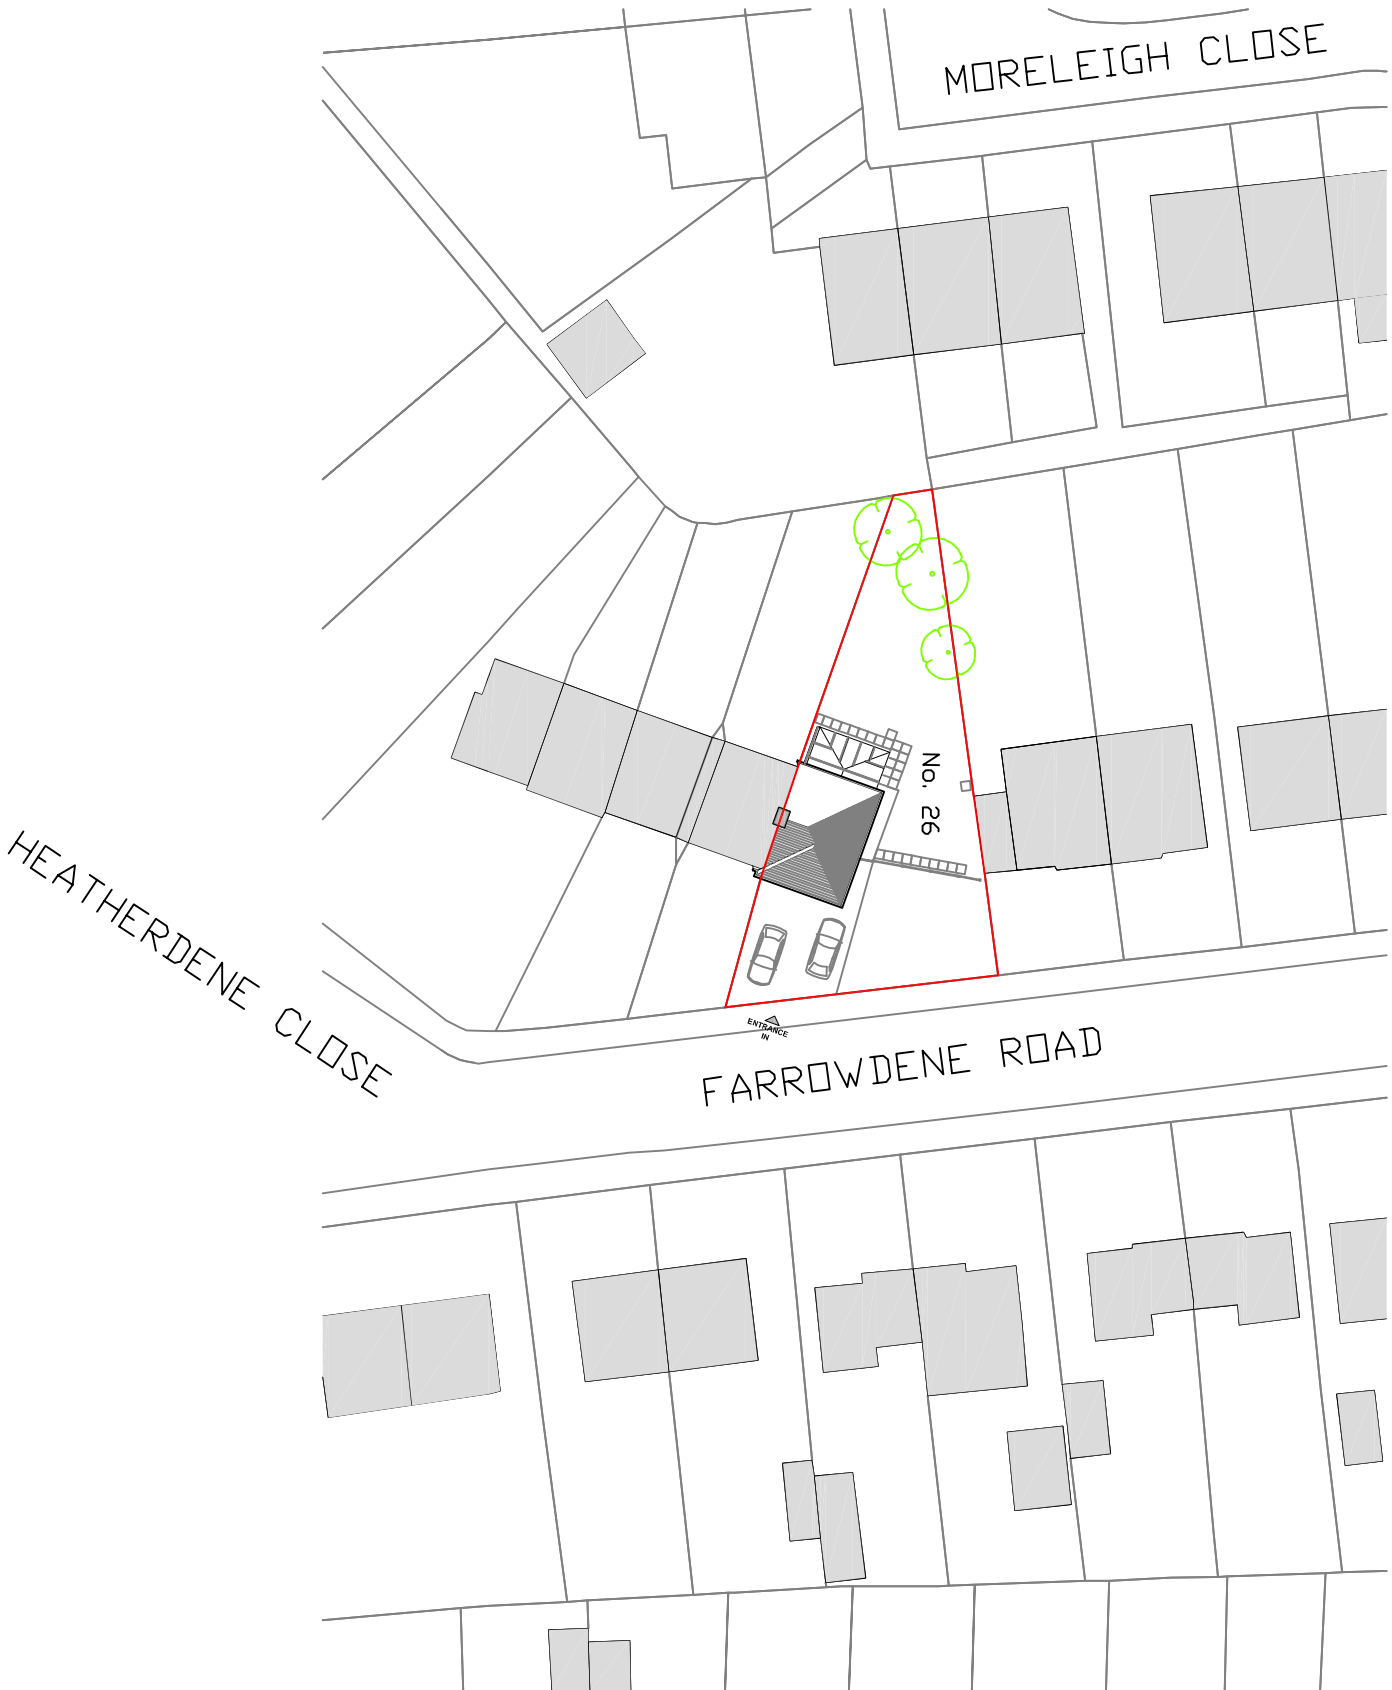

Scale 1: 500 @ A3

Existing Site Block Plan

