


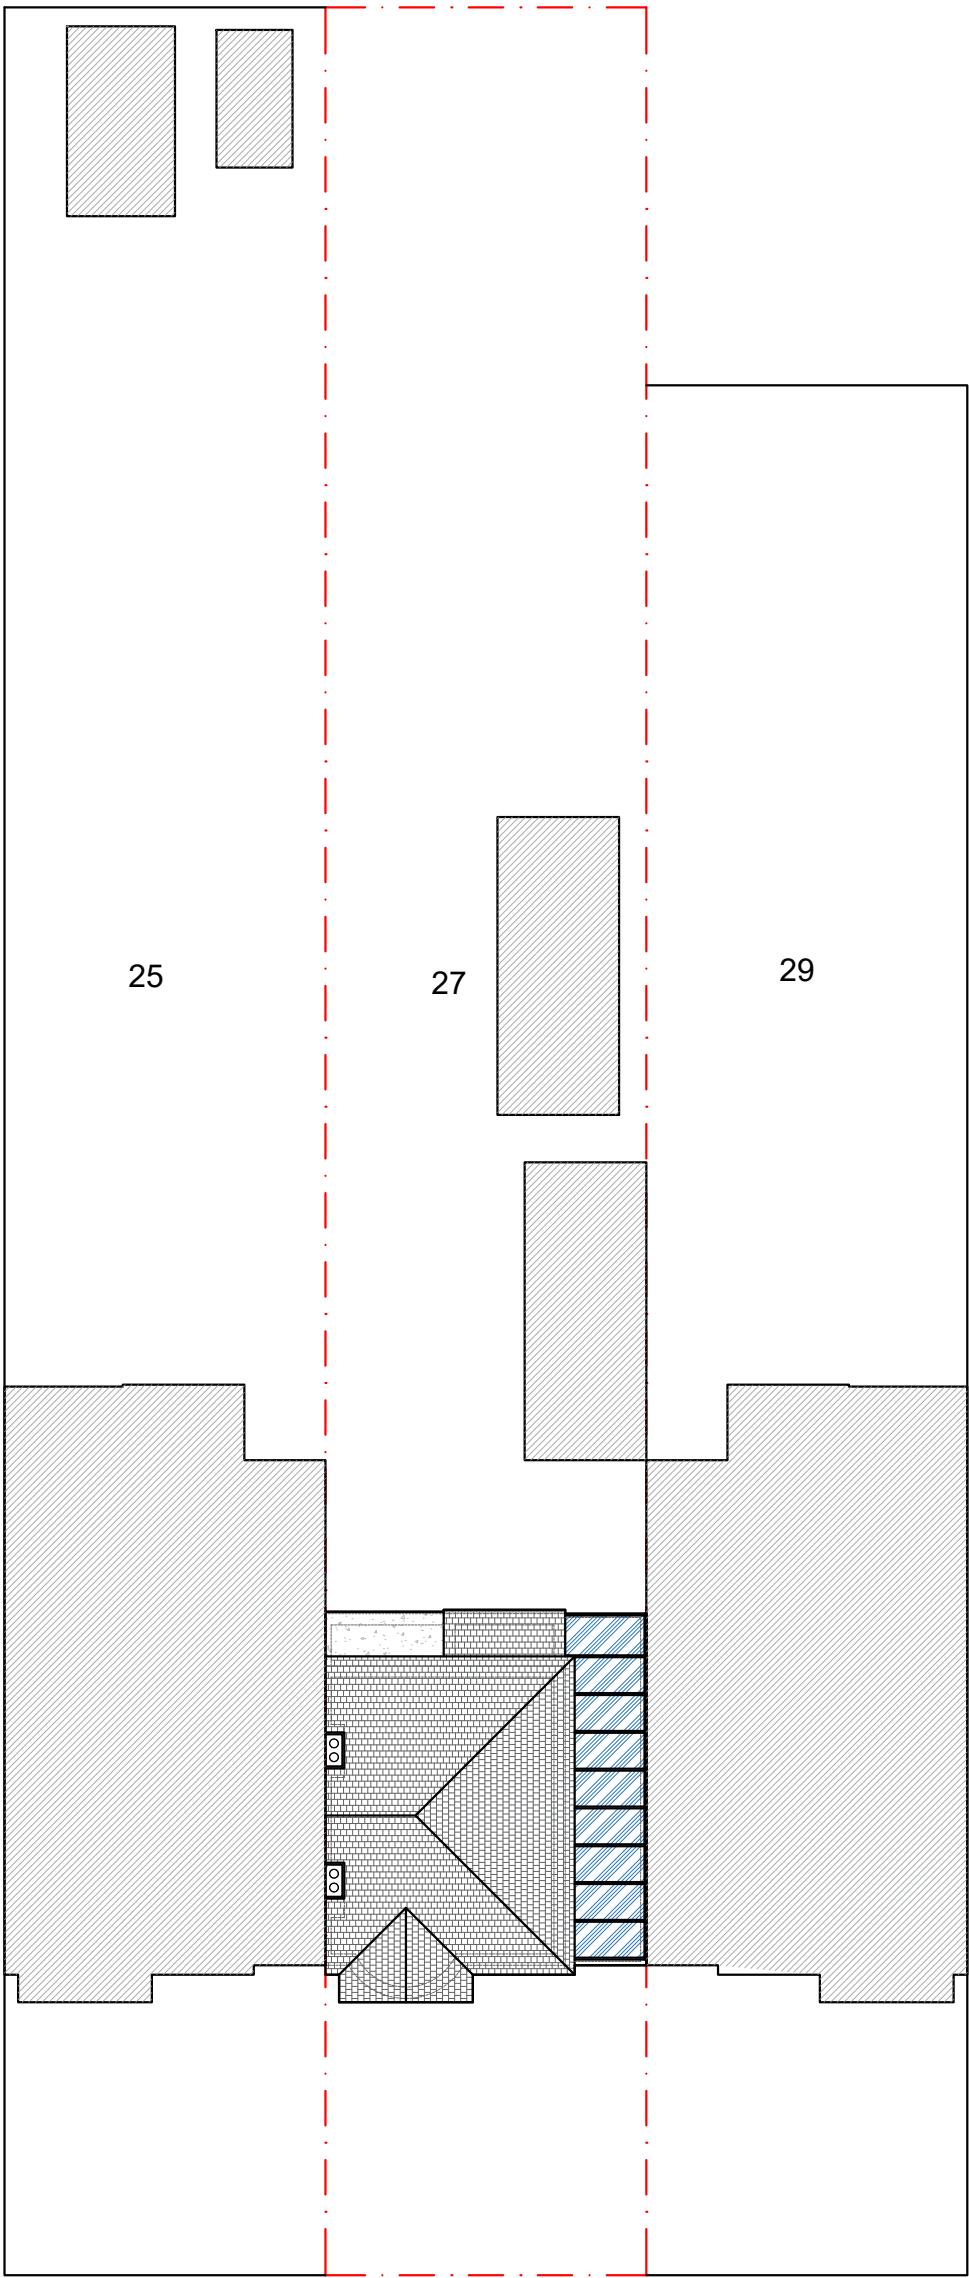

- Notes
1. All materials to match existing unless otherwise noted.
 2. Do not scale for the construction purposes.
 3. The contractor must verify all dimension on site prior to commencement of works.
 4. This document is copyright of the originator and must be treated as confidential.

Project
27 Honey End Lane
Reading
RG30 4EL


Drawing title
Existing Block plan

Drawing no
03

Rev
-

Scale
1:200 @ A2

Date
Jun 2019

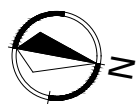

0 2



20 metres

Existing Block Plan



1 Right Plan
1rightplan@gmail.com
07955 449 285