


Land Rear of 292 Henley Rd, RG4 6LS

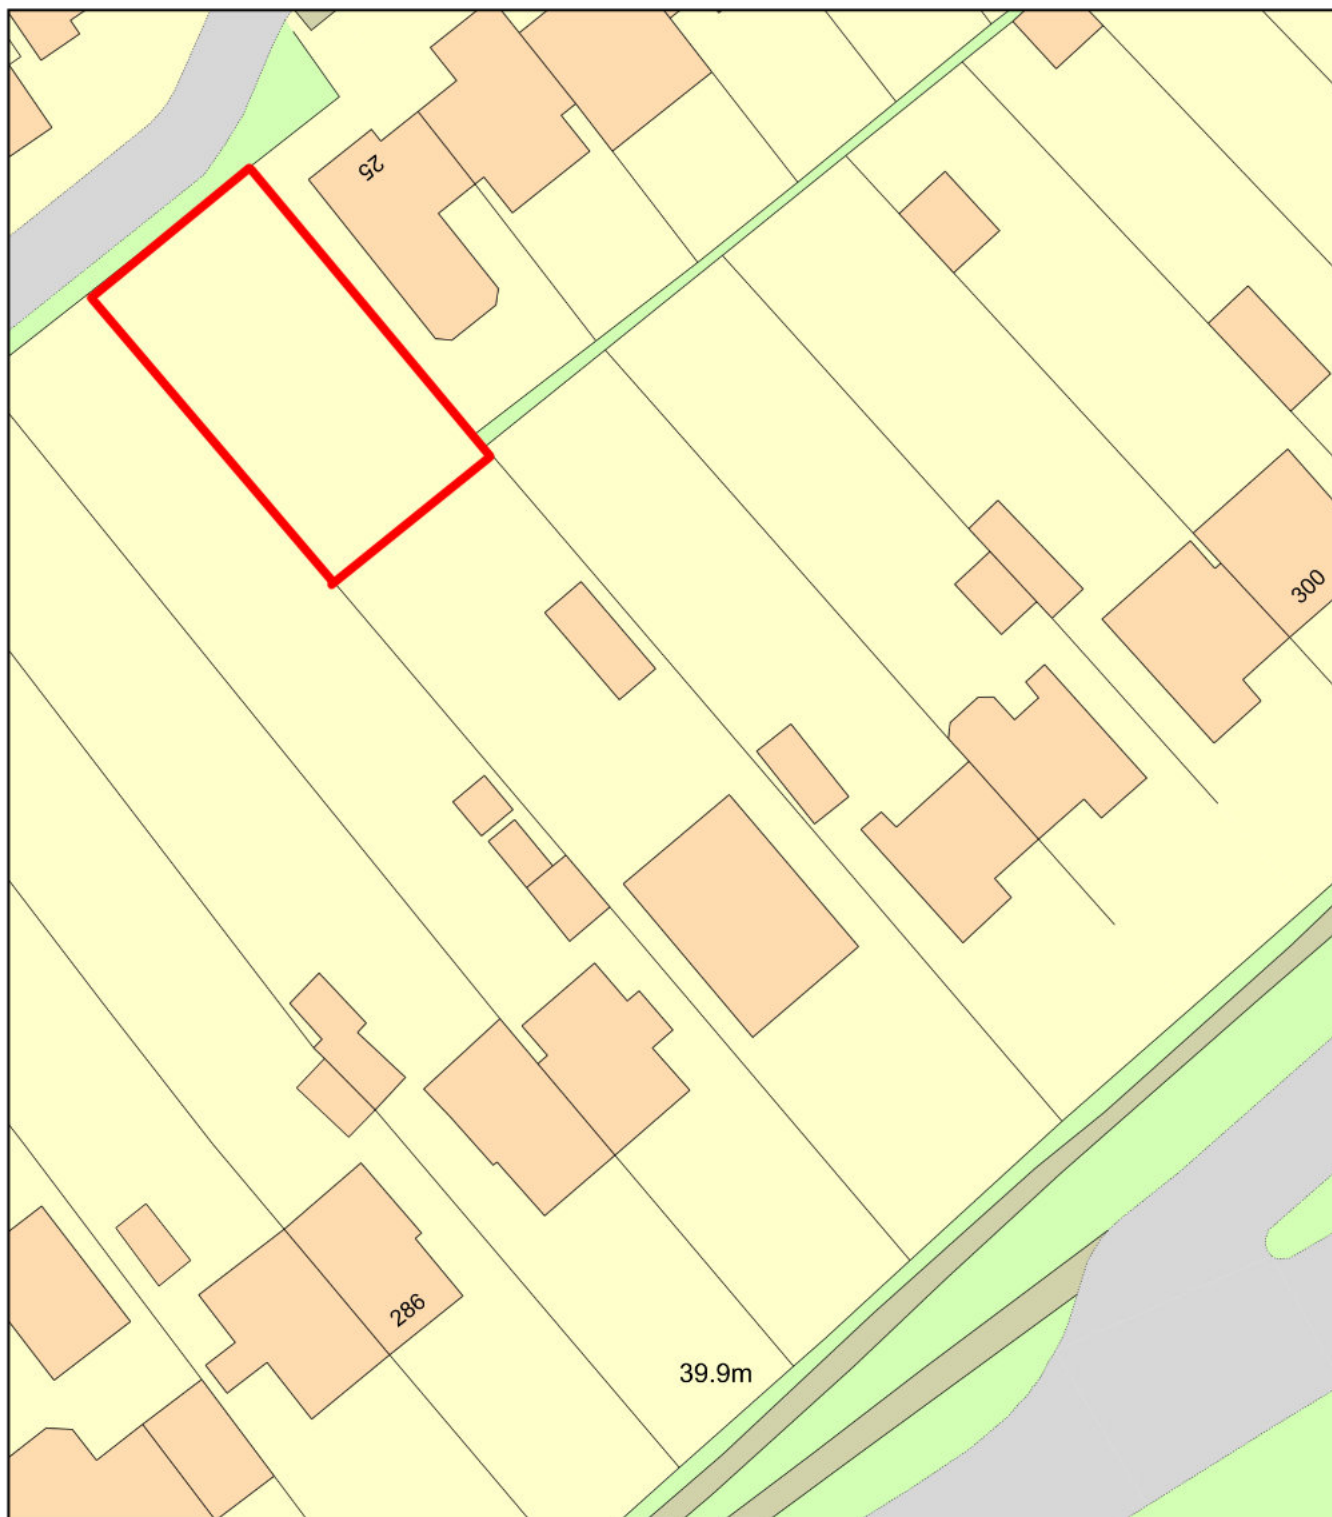

Plan Produced for: MZM Associates Ltd

Date Produced: 08 Apr 2019

Plan Number/Project ID: TQRQM19098110310402

Scale: 1:500 @ A4