

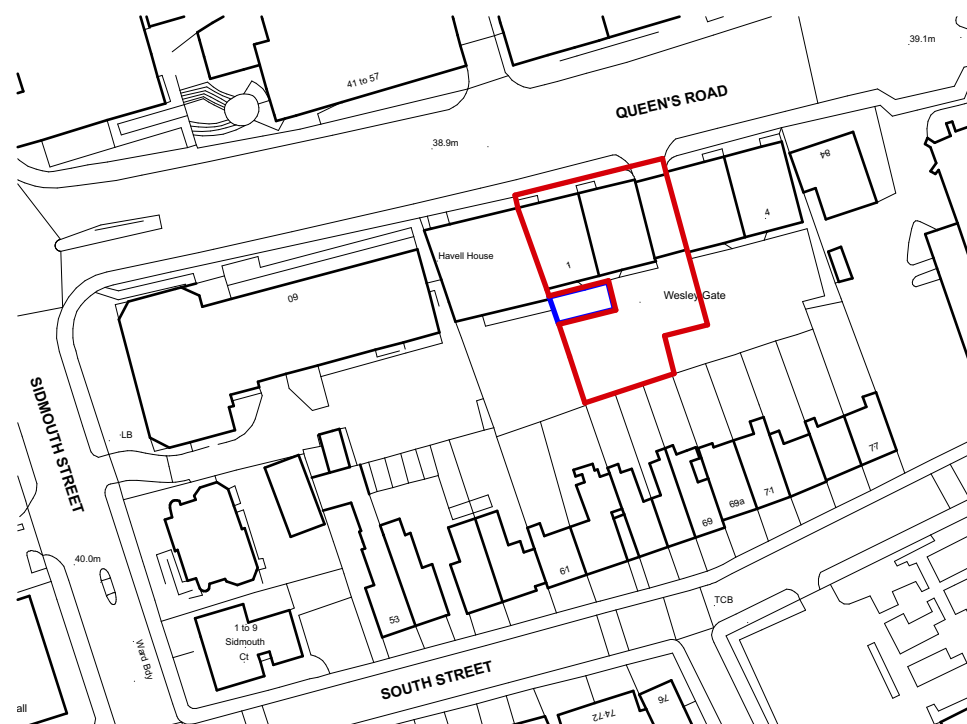


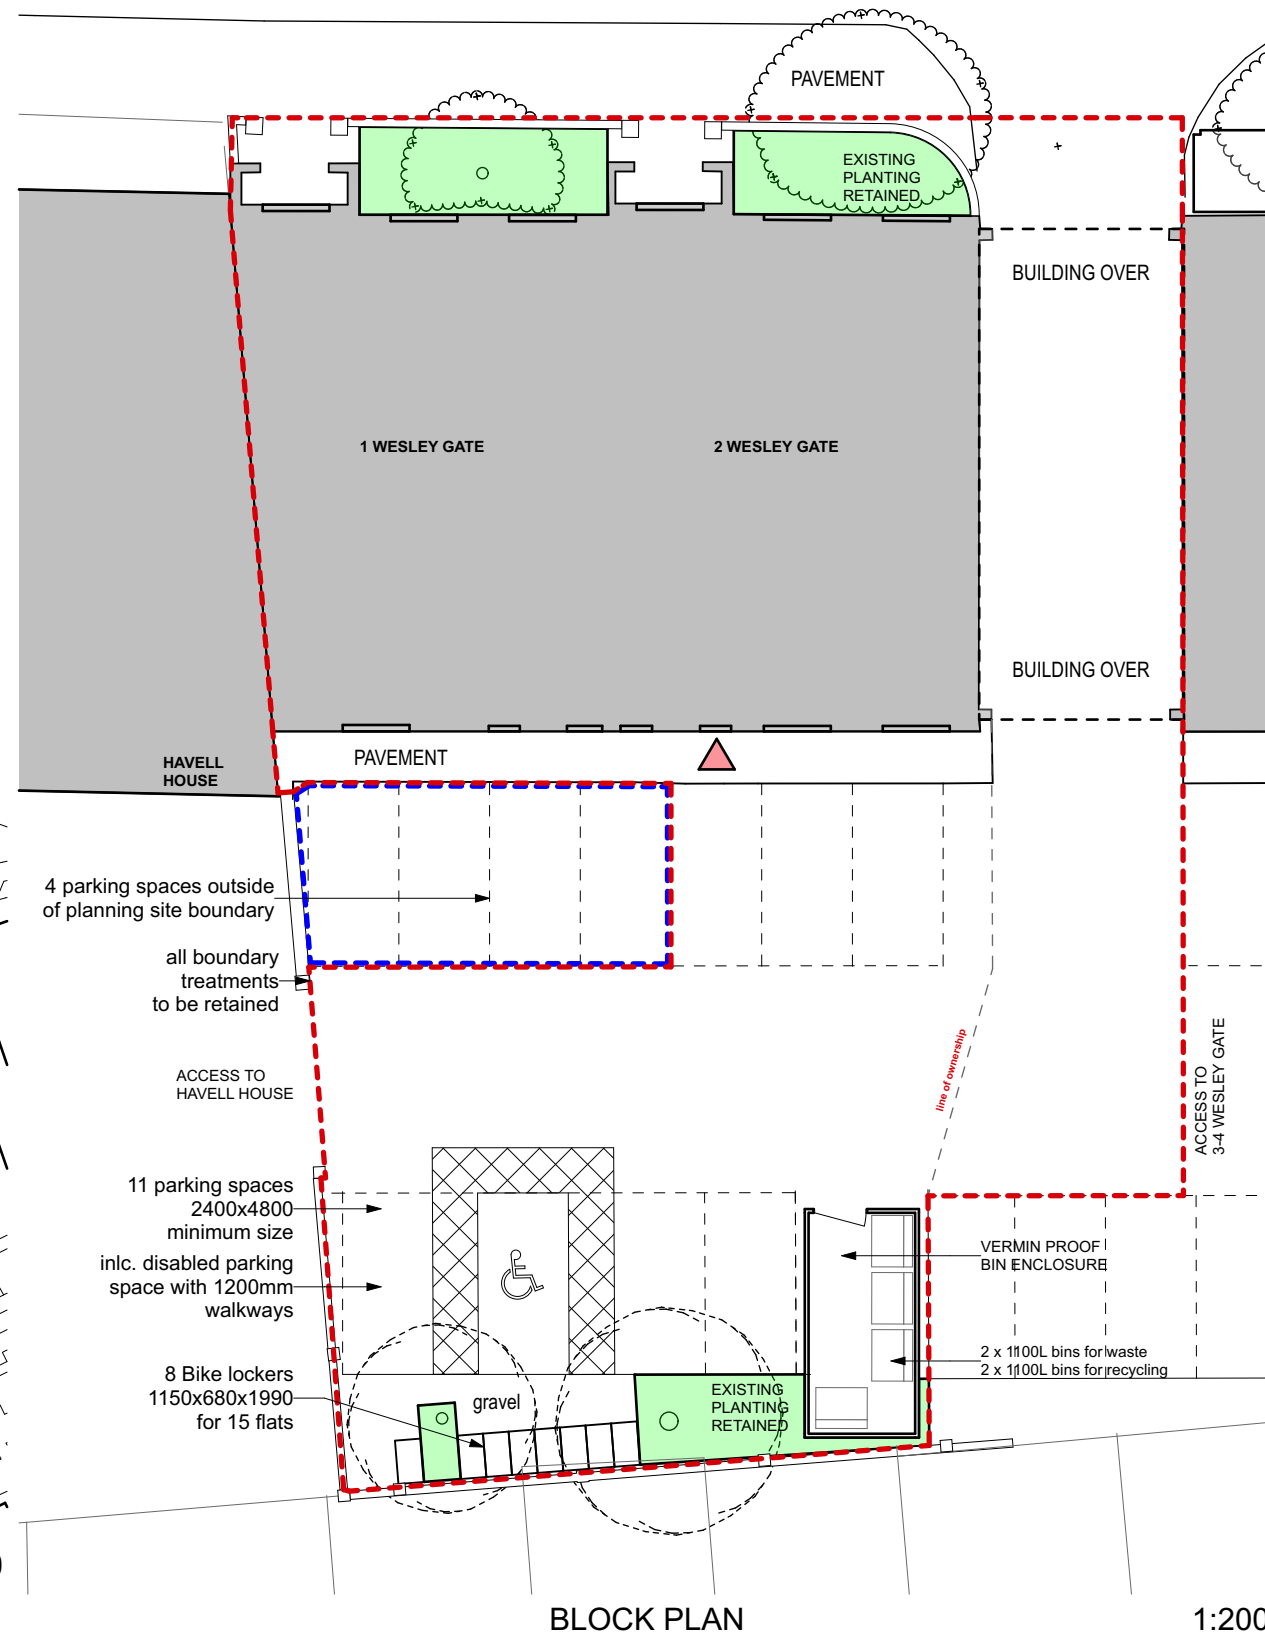

©Crown Copyright and database rights 2019 OS 100019980
SITE LOCATION PLAN 1:1250

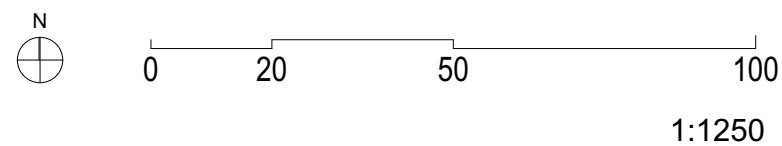

NOT FOR CONSTRUCTION - PLANNING ISSUE ONLY
BASED ON SURVEY BY CENTRE LINE LONDON.
THIS DRAWING IS SUBJECT TO DETAILED DESIGN,
DESIGN COORDINATION WITH OTHERS AND
PLANNING AND BUILDING CONTROL APPROVAL

(C) COPYRIGHT HIVES ARCHITECTS LLP

P5 1909'19 PLANNING ISSUE

Client

WESLEY GATE LIMITED

Job title

**1-2 WESLEY GATE,
QUEENS ROAD,
READING, RG1 4AP**

Drawing title

**SITE LOCATION / BLOCK
PLAN**

Scale @ Drawing Size Date Drawn Checked

1:1250, 1:200 JUN'19 FM HW

@ A3

Status

PLANNING



Hives Architects LLP

29 Castle Street
Reading
RG1 7SB
0118 958 7331

admin@hivesarchitects.co.uk

hivesarchitects

Project

Drawing

Revision

2737 001P5