




| No. | Revision | Date |
|-----|----------|------|
| -   | -        | -    |

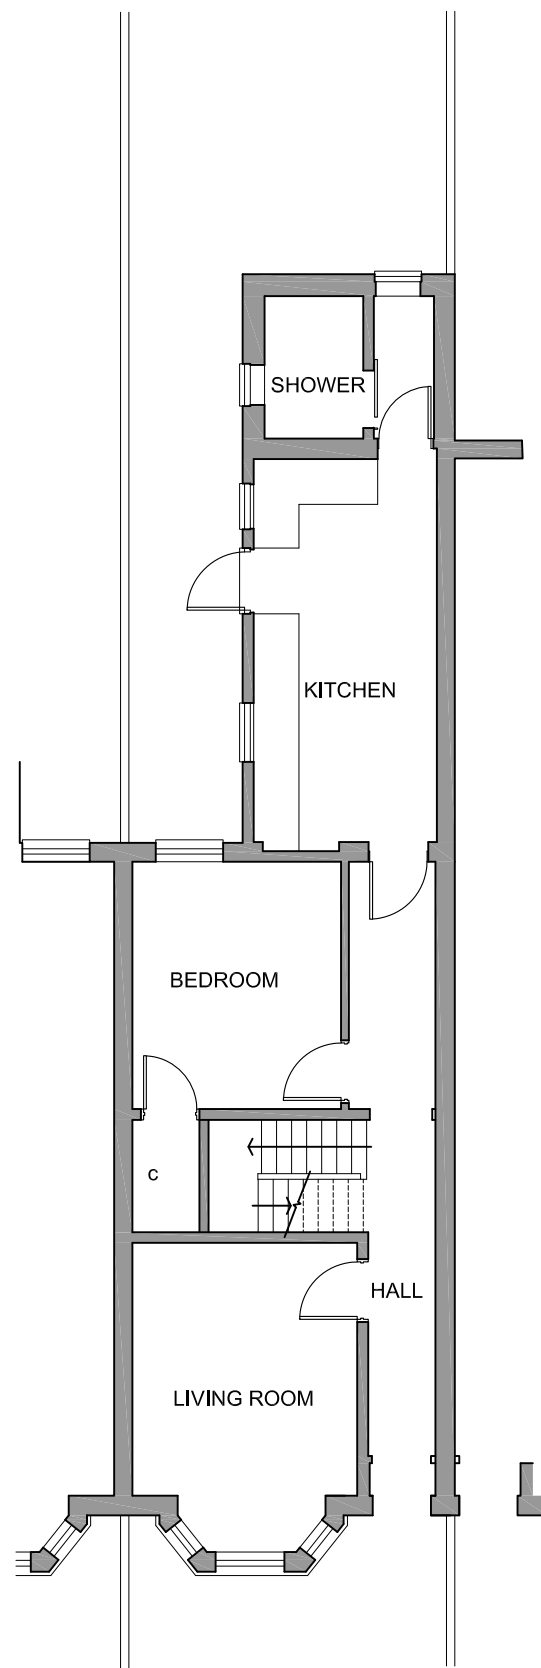


GROUND FLOOR PLAN

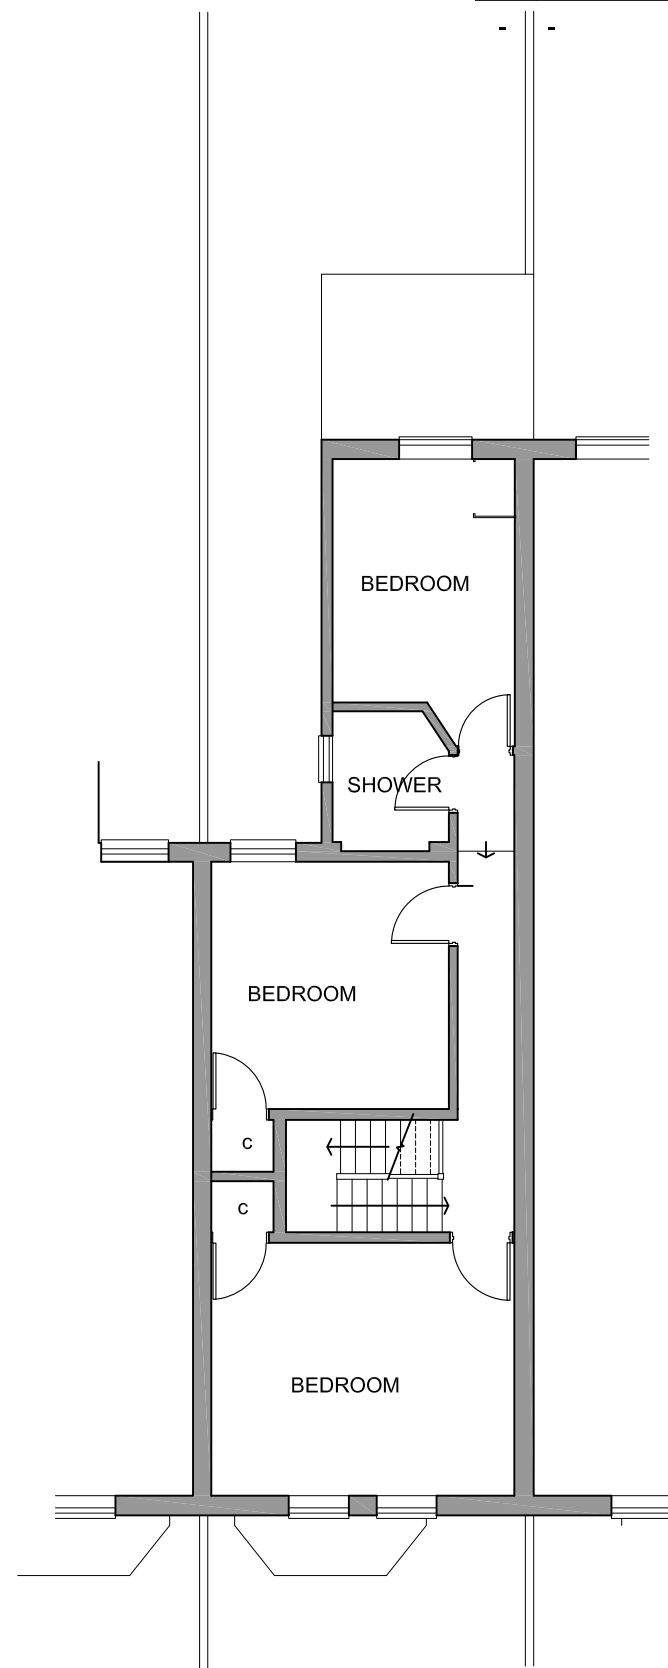

FIRST FLOOR PLAN

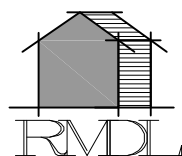

**RAMMURTI DESIGN LTD**  
 ARCHITECTURAL & PLANNING SERVICES  
 268 TILEHURST ROAD, READING RG30 2NE  
 TEL/FAX: 01189510628 MOB: 07799883574

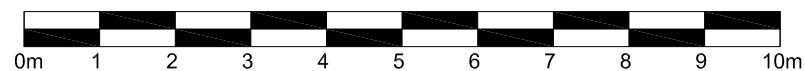

Certificate of Lawfulness to confirm use of Dwelling as Home  
 in Multiple Occupaton  
 at 22 Grange Avenue, Reading RG6 1DJ  
 for Mr R Mahal

EXISTING FLOOR PLANS

Scale: 1/100

Date: October 2019 **RM-Gr22:003 Rev -**