





LOCATION PLAN 1:1250

0 10 20 30 40m
Scale 1:1250



BLOCK PLAN 1:500

0 10 20m
Scale 1:500

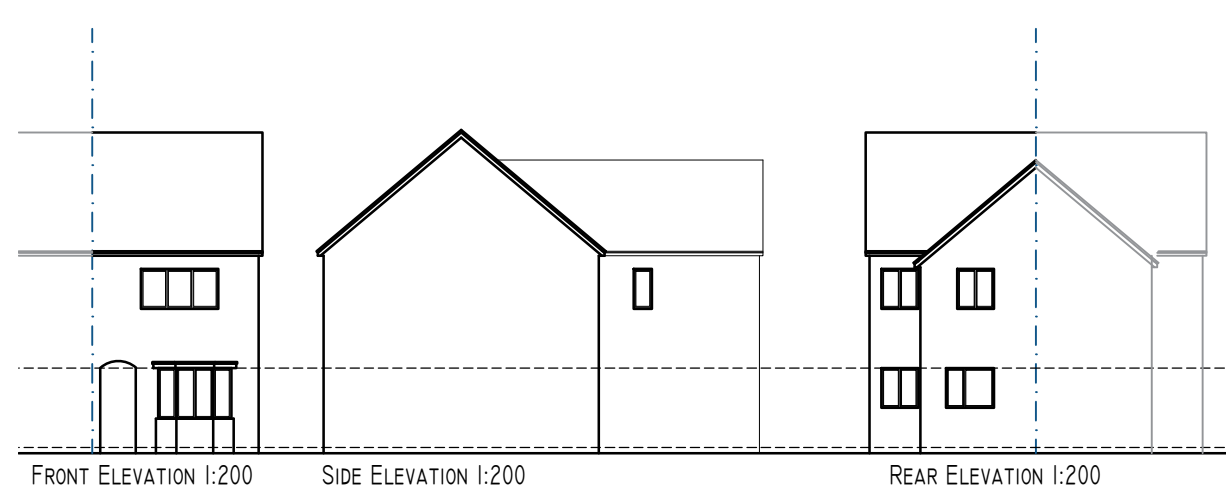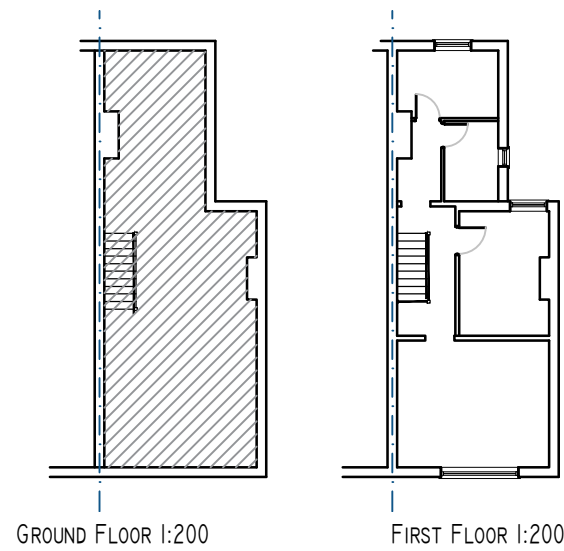

0 2 4 6 8m
Scale 1:200

Client Clear Water Holdings		
Project 53 Surrey Road, Reading, RG2 0EU		
Drawing Title Existing		
Drawn KRMS	Date 13.08.19	Scale as shown @ A3
Drawing No. PL-01	Rev. -	