
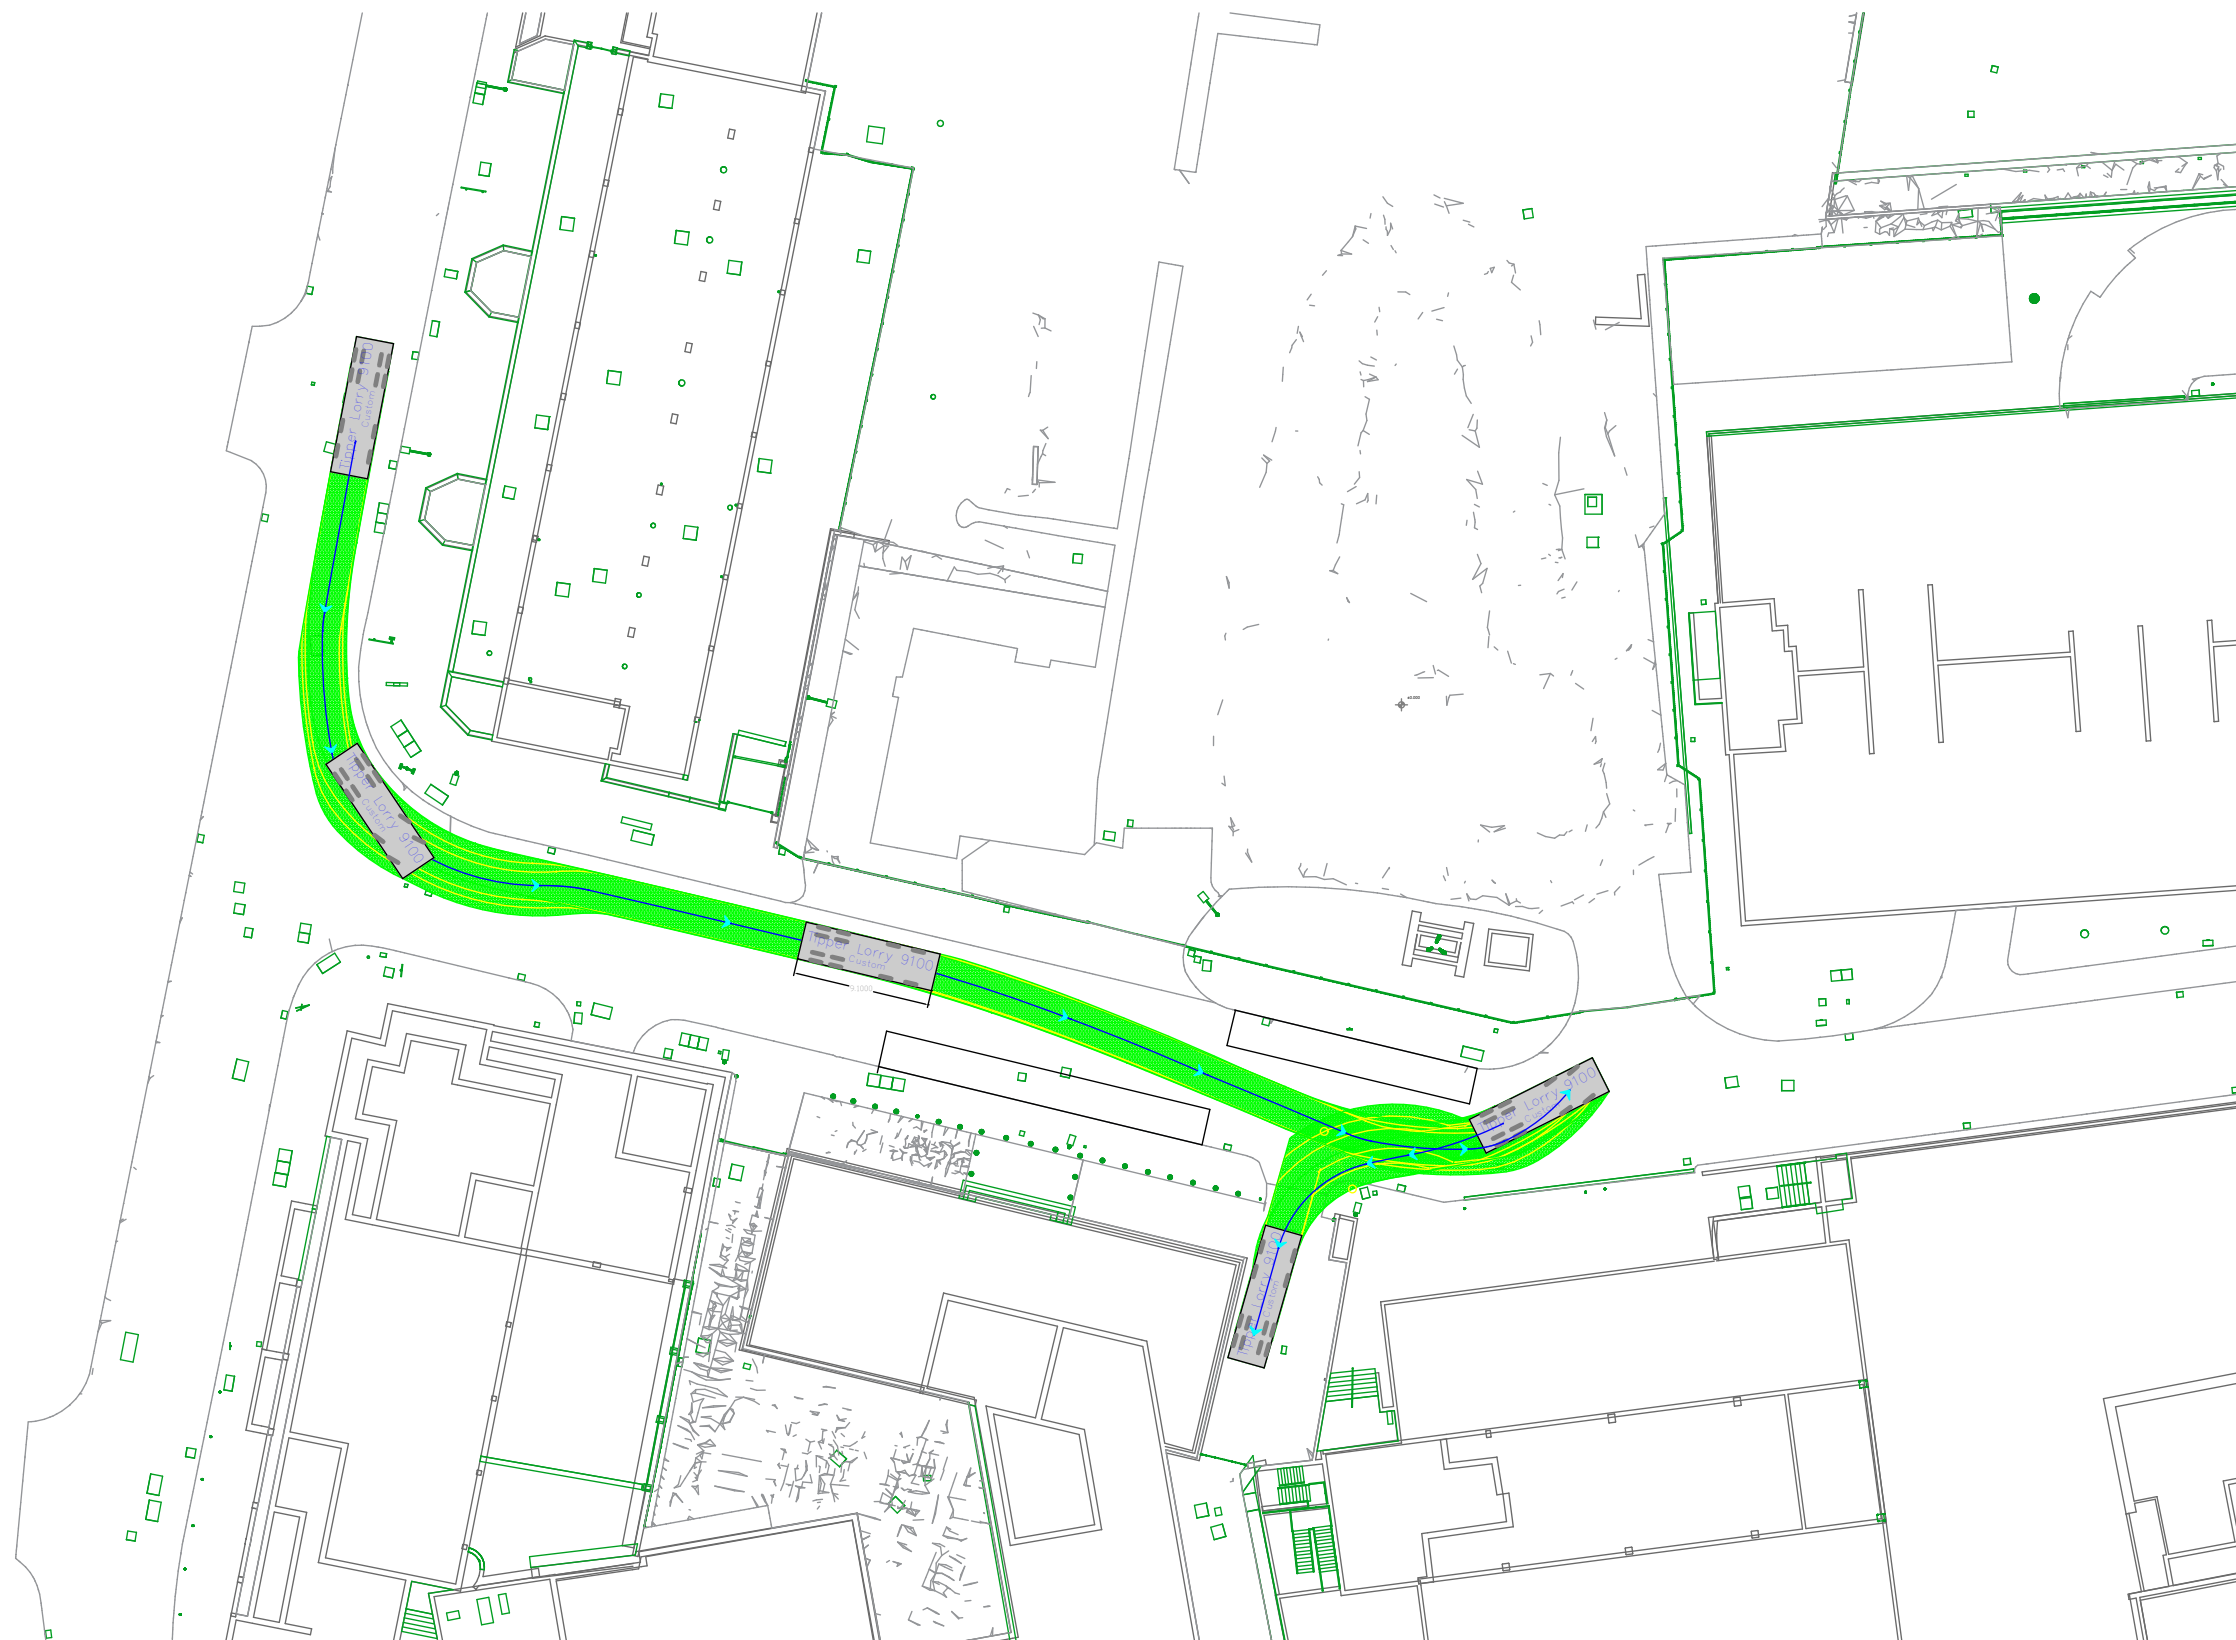


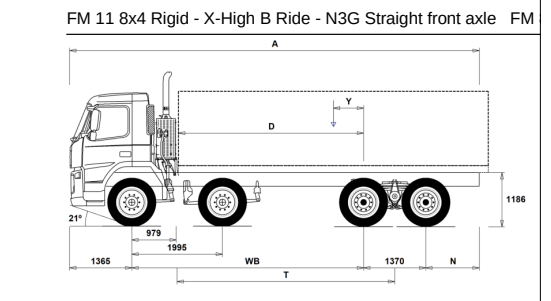

RevID	Issue ID	Issue Name	Issue Date	Issuer-IntIs	Status	Approved by
-------	----------	------------	------------	--------------	--------	-------------

Scales @ A3	Issuing Office	Project No.
1:500	Issuing Office	Project No.

Client Approval

	A - Approved
	B - Approved with Comments
	C - Do Not Use

Status	Purpose of Issue
	Planning

John F Hunt Ltd

London Road, Grays, Essex RM20 4DB
T: 01375 366700 W: www.johnfhunt.co.uk

Project

Station Hill Reading South Site

Layout Title

Swept Path Early Works Gate 2

Client

SH Reading LLP

Drawing Number							
project	originator	zone	level	type	role	number	rev
T18/100	G.F.	-	-	-	-	-	00