



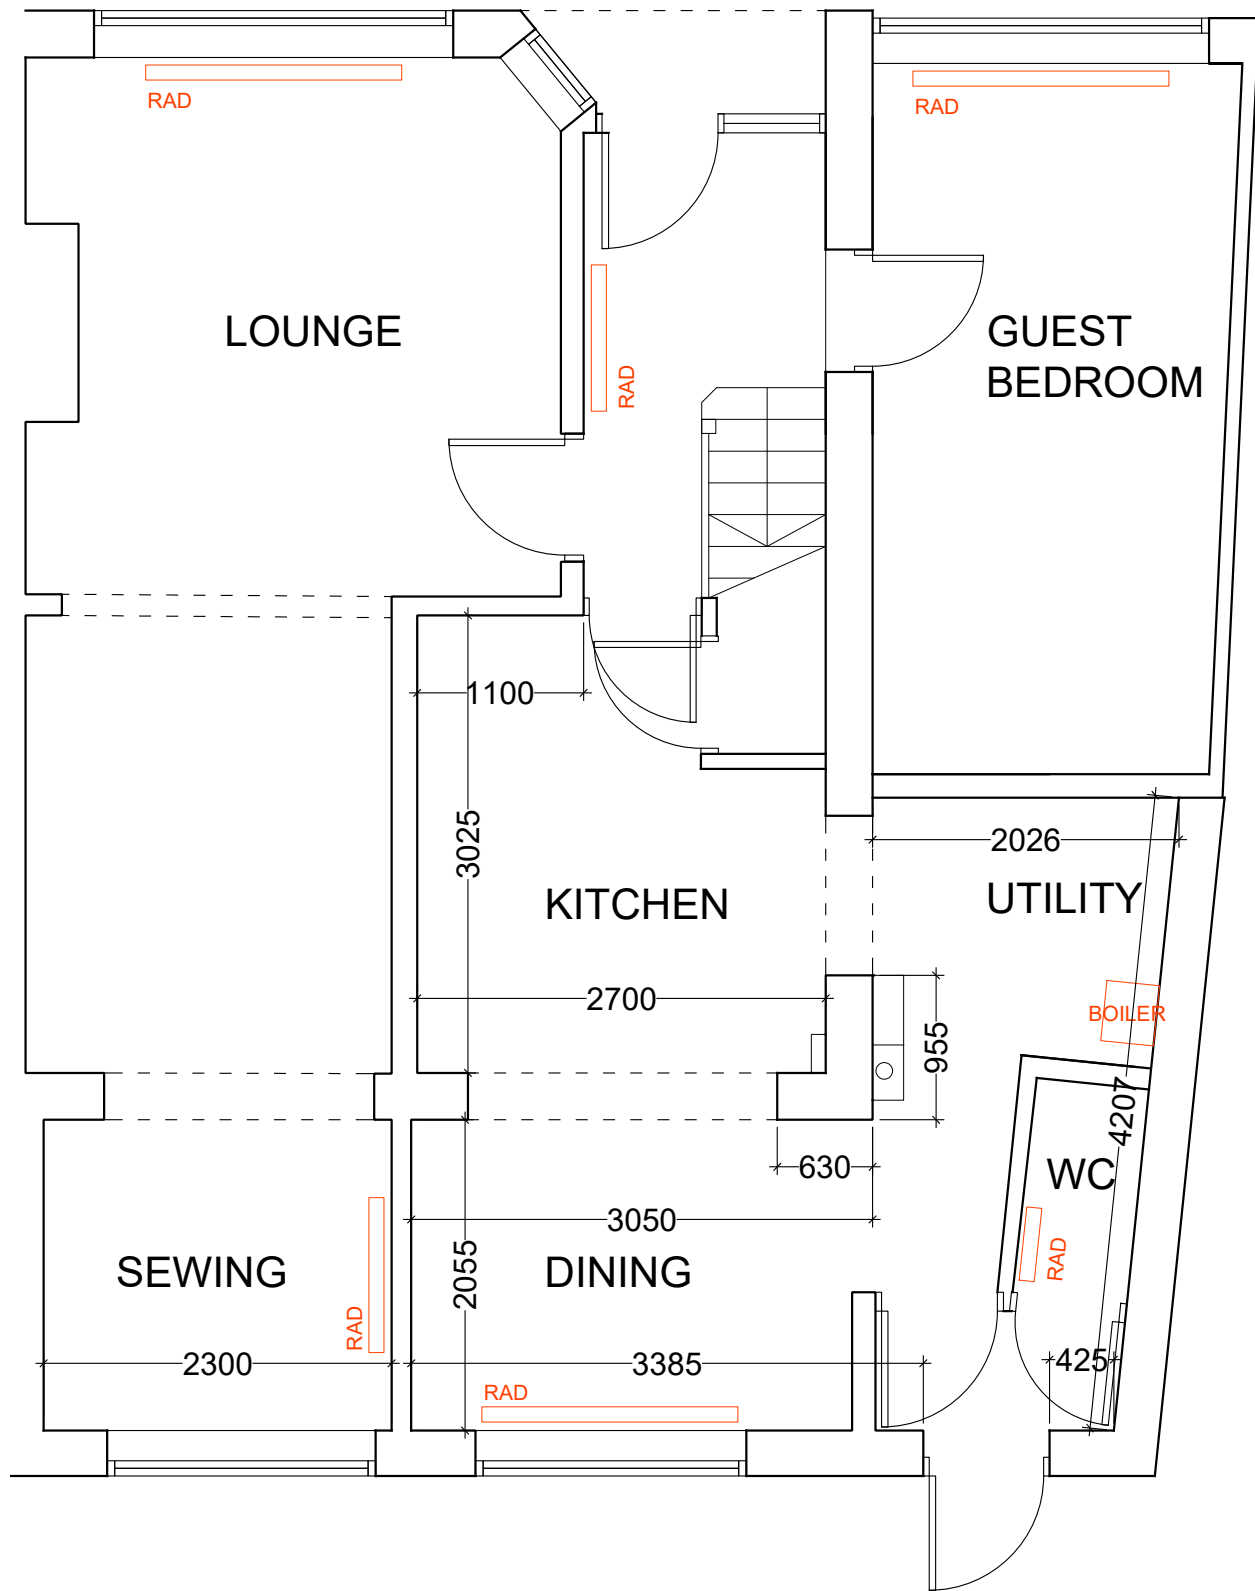

Existing Ground Floor Plan

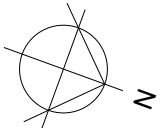

Existing Rear Elevation



NOTES:

Sketch schemes are subject to planning consent and building control approval.

This drawing is prepared for the purpose noted below.

Where discrepancies are noted please contact the architect for clarification.

B	Elevation added	09.09.19
A	Dimensions added	18.02.19
Rev.	Notes	Date

PROJECT	48 Sheridan Avenue
CLIENT	E. Schofield
REF	2019.01.PL.102.B
TITLE	Existing Plans
DATE	01.02.2019
STATUS	SURVEY
SCALE	1:50 and 1:100 @A3

Greenway Barrow
architects ltd

www.greenwaybarrow.co.uk
07917 693451, 7 Carlton Road, RG4 7NT
Registered in England, Company Number 10471173