


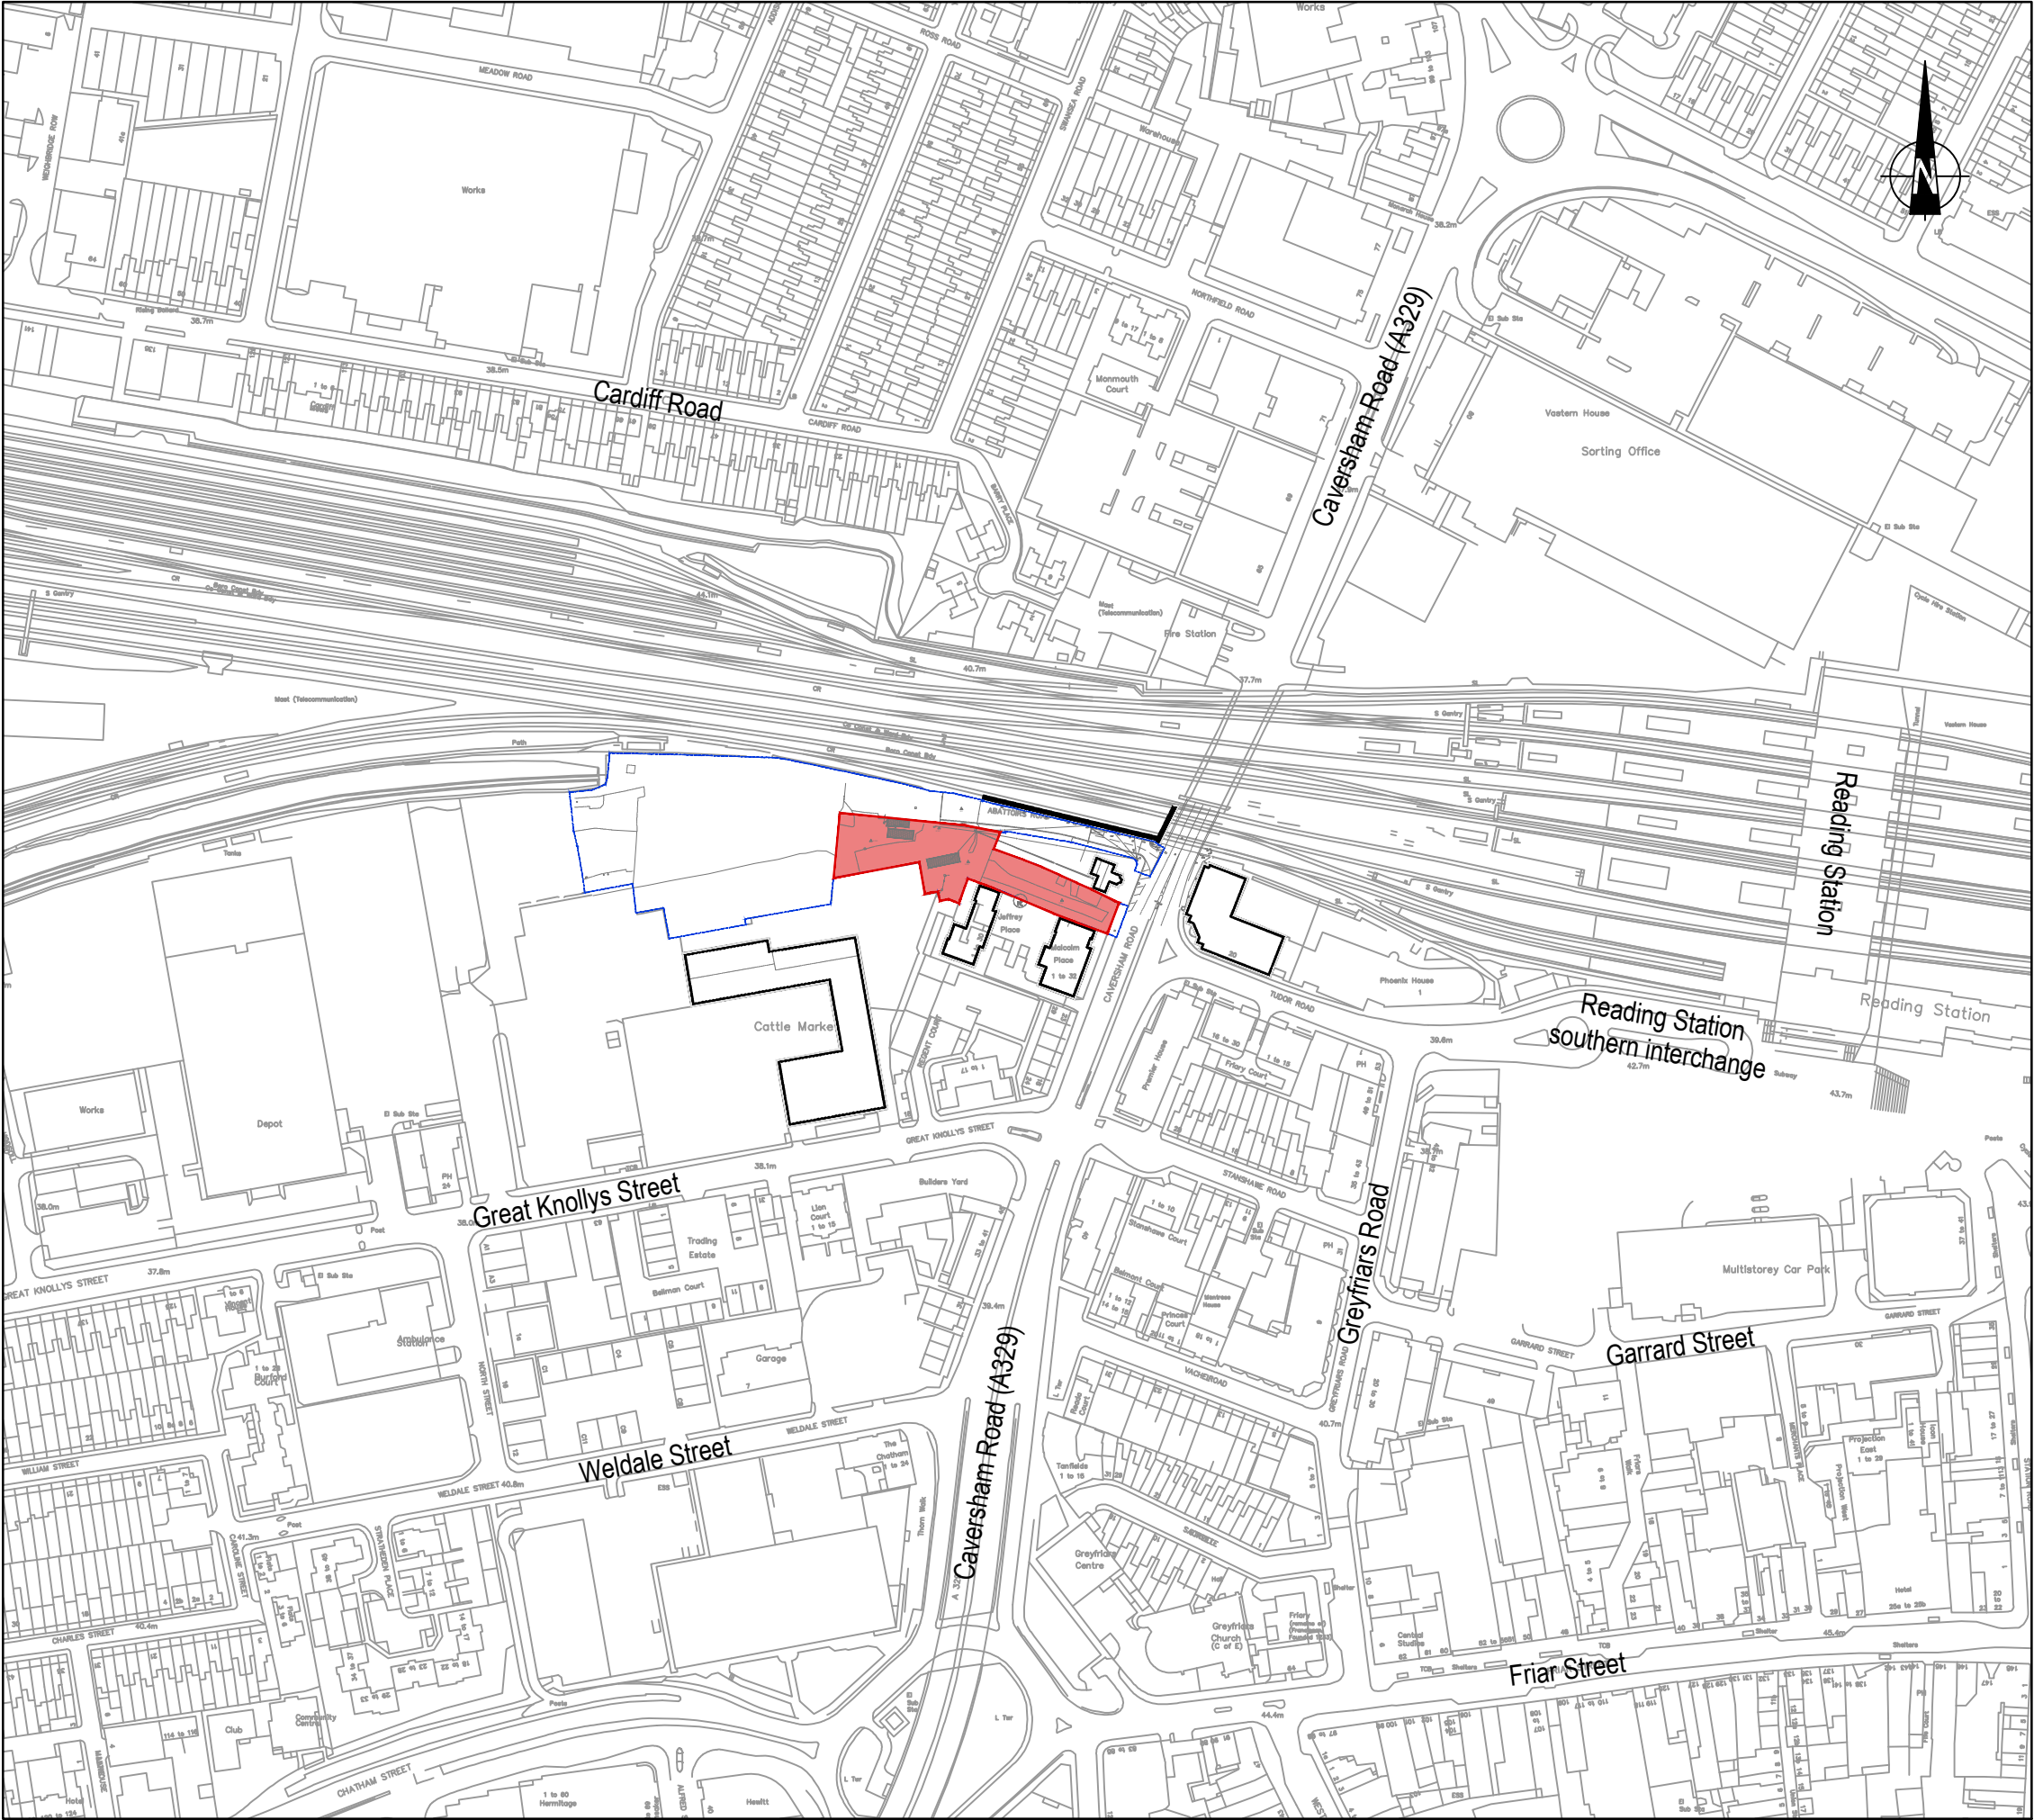

KEY

SITE BOUNDARY

WIDER STATION WEST CAR PARK BOUNDARY

|      |          |  |      |       |      |
|------|----------|--|------|-------|------|
|      |          |  |      |       |      |
|      |          |  |      |       |      |
|      |          |  |      |       |      |
| Mark | Revision |  | Date | Drawn | Chkd |
|      |          |  |      |       | Appd |

SCALING NOTE: Do not scale from this drawing. If in doubt, ask.  
UTILITIES NOTE: The position of any existing public or private sewers, utility services, plant or apparatus shown on this drawing is believed to be correct, but no warranty to this is expressed or implied. Other such plant or apparatus may also be present but not shown. The Contractor is therefore advised to undertake their own investigation where the presence of any existing sewers, services, plant or apparatus may affect their operations.

Drawing Issue Status

FOR INFORMATION

STATION WEST CAR PARK  
GREAT KNOLLYS STREET, READING  
LOCATION PLAN

|                                                                                            |          |          |
|--------------------------------------------------------------------------------------------|----------|----------|
| Client                                                                                     |          |          |
| <div><div></div><div>Reading Borough Council</div><div>Working better with you</div></div> |          |          |
| Date of 1st Issue                                                                          | Designed | Drawn    |
| 09.05.19                                                                                   | -        | AC       |
| A3 Scale                                                                                   | Checked  | Approved |
| 1:2500                                                                                     | JH       | DT       |
| Drawing Number                                                                             | Revision |          |
| 46180/5501/001                                                                             | -        |          |

pba

peterbrett

Offices throughout the UK and Europe  
[www.peterbrett.com](http://www.peterbrett.com)  
© Peter Brett Associates LLP  
READING  
Tel: 01189 500 761