

Area of Biodiversity
within site demise

STONEHAM CLOSE

THE MEADWAY

VICTORY CLOSE

SHILLING CLOSE


HONEY END LANE

Meadway Precinct



ASDA

ASDA Car Park



HONEY END LANE

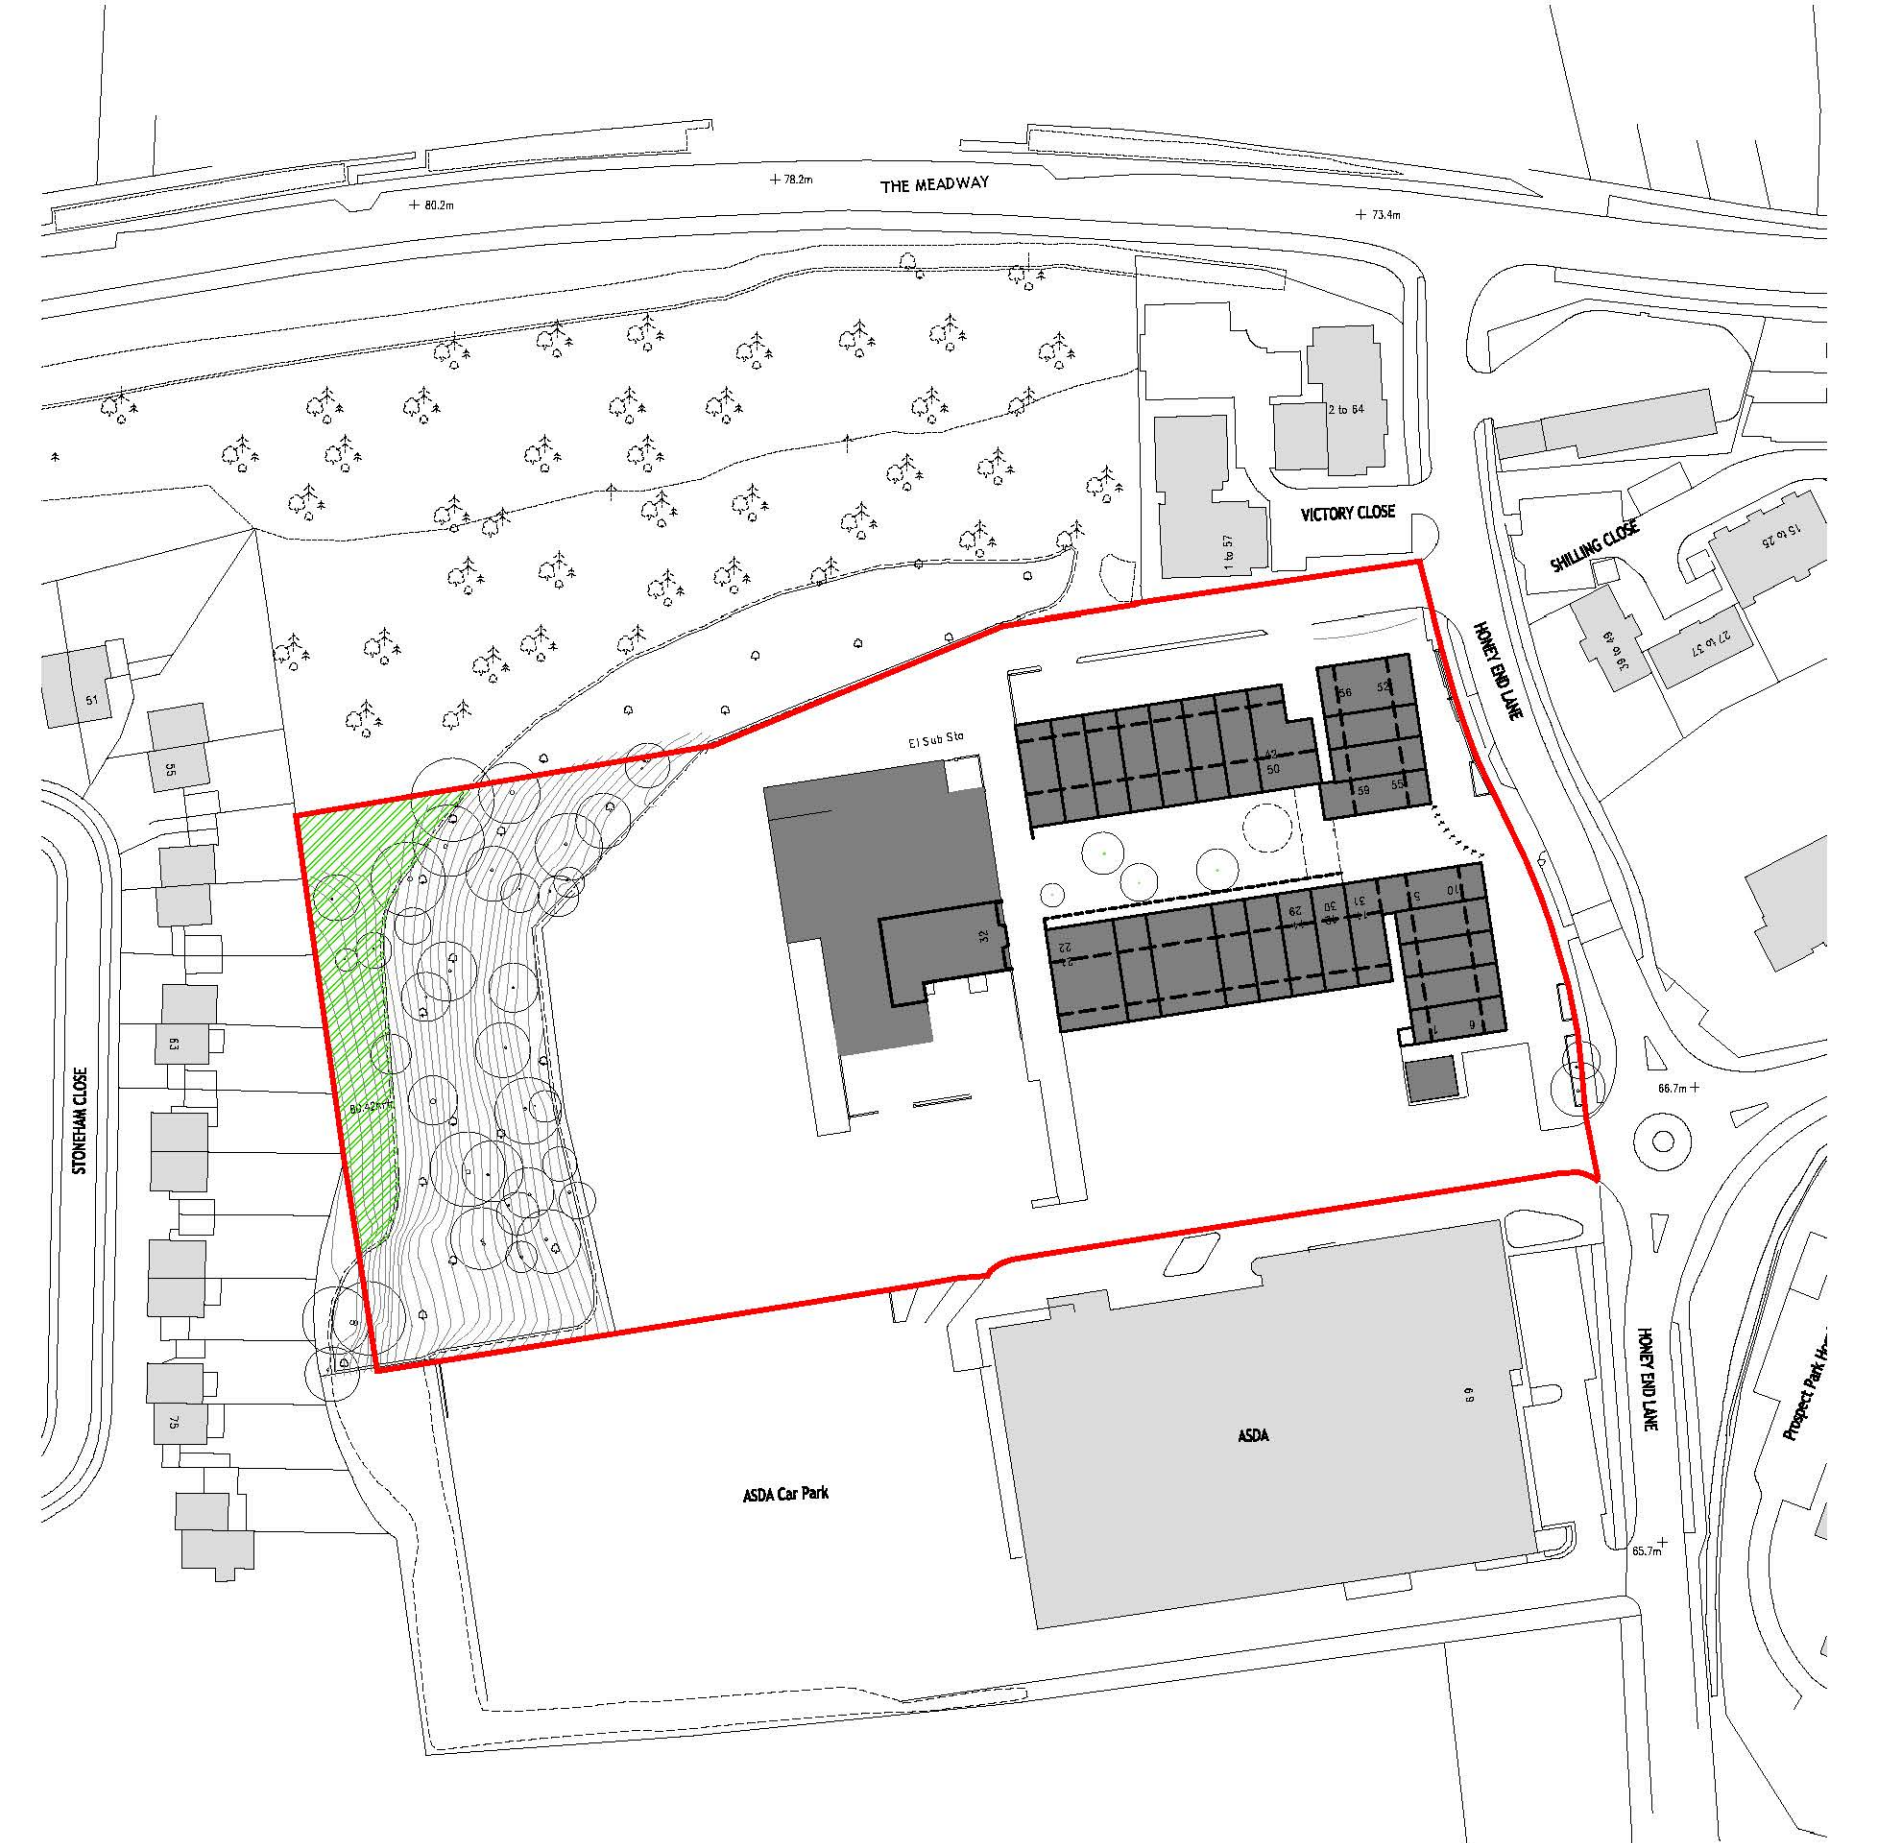

Site Location Plan
Scale - 1:1250 @ A1

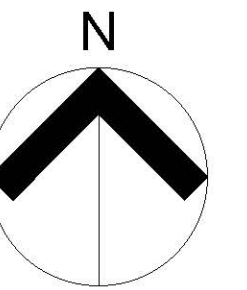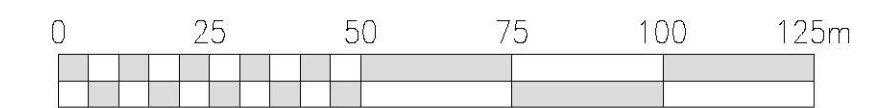

Topographical Survey [provided by K.A.RYLANCE LIMITED in August 2014-Ref: meadway200]
Scale - 1:500 @ A1

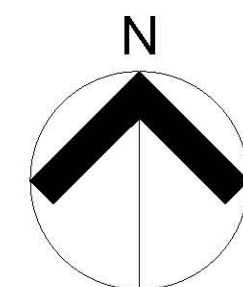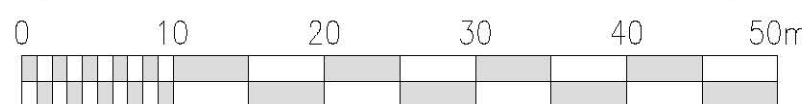

Rev Date Dm Chkd Description

Purpose of Issue:
OUTLINE PLANNING

client:
Chillingham Ltd

project:
Tilehurst, Reading

drawing title:
**Existing
Site Location Plan & Site Block Plan/Topography**

scale at A1: 1:1250, 1:500 date: Jan 2019 drawn by: DF checked by: IP

drawing number: 1364A - OA1100 revision: -

accord
architecture
www.accordarchitecture.com

Compton House, Walnut Tree Close, Guildford, Surrey, GU1 4TX
[t] 01483 455100 [f] 01483 455210 [e] design@accordarchitecture.com