



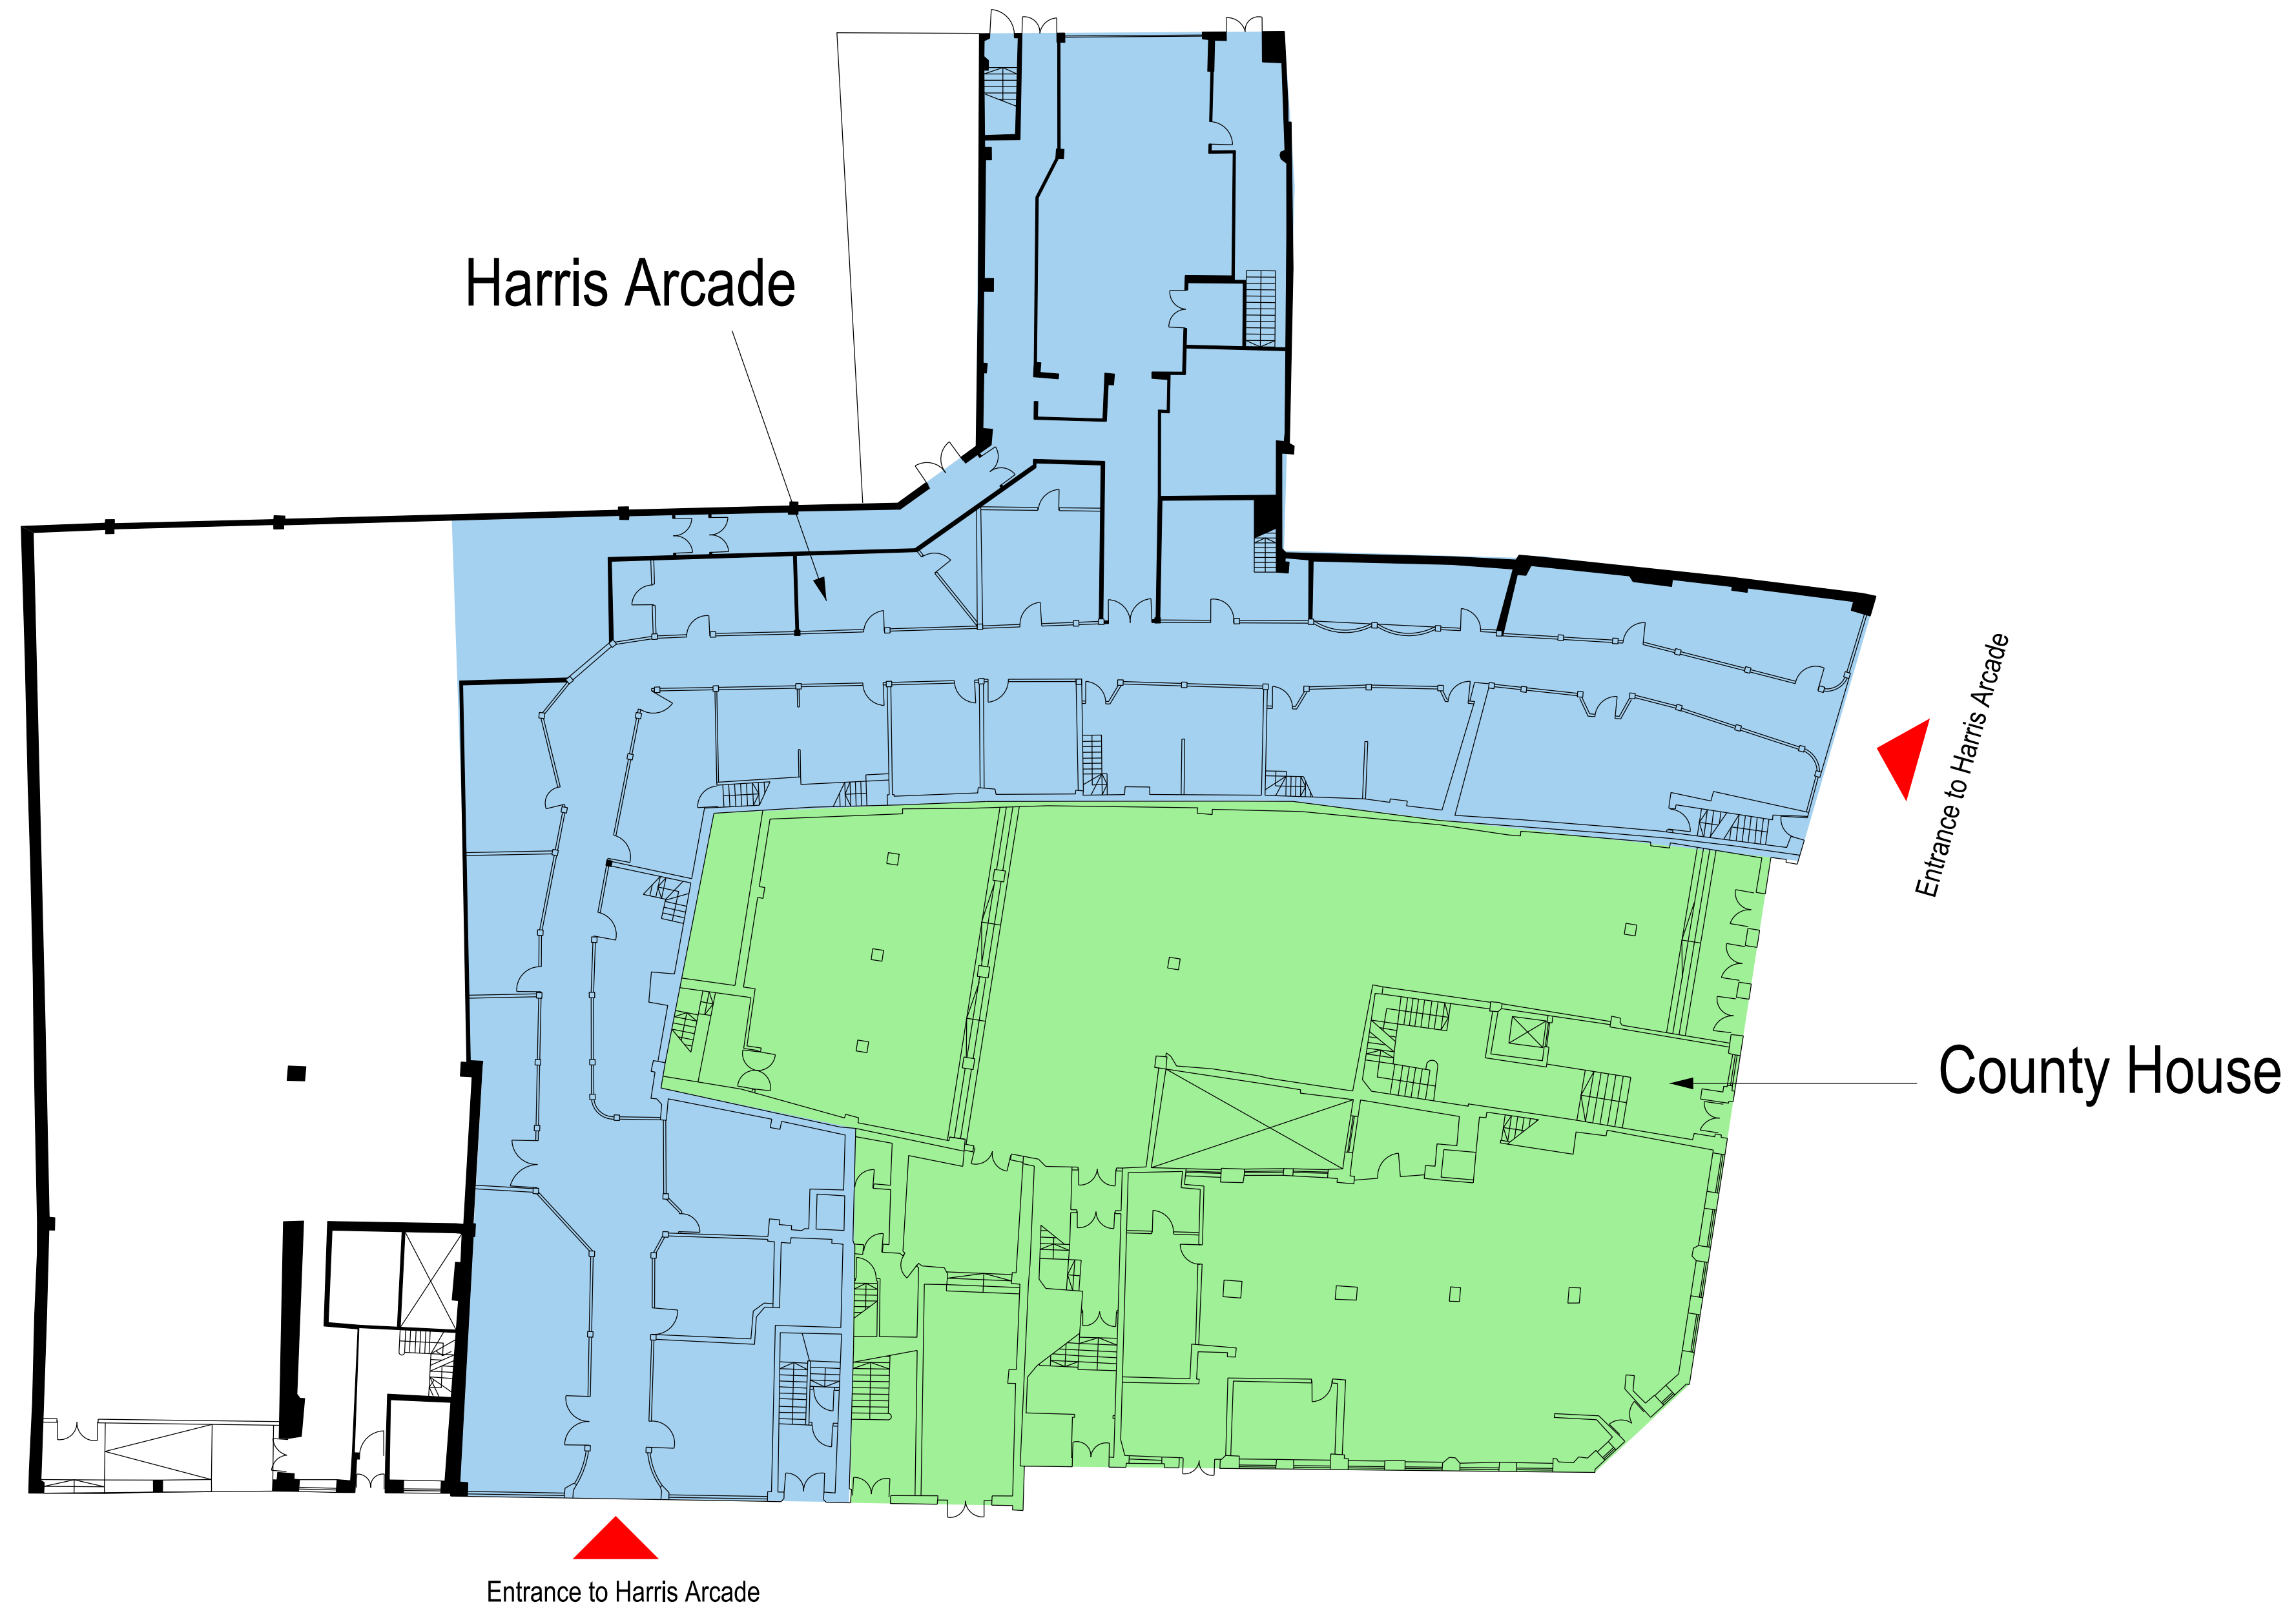

Existing ground plan - Scale 1:200 @ A1

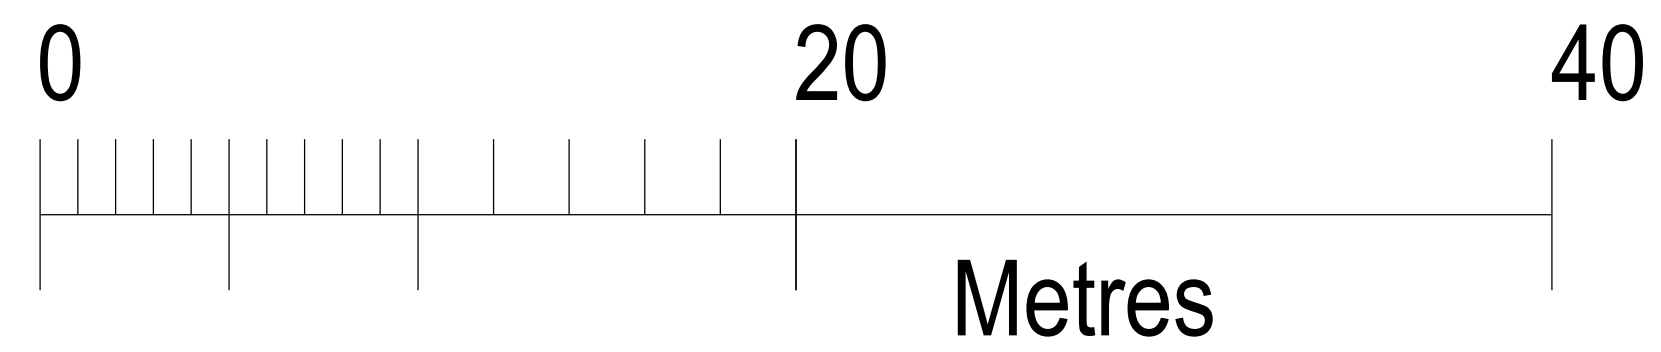

Rev	Description	Date	By	Chck'd



JLL

Real value in a changing world

Client BAE System Pension Fund Trustees Ltd		Scale 1:200 @ A1	
Project Harris Arcade 15 Friar Street Reading RG1 1DB		Date 20.09.2019	
Description Existing ground plan to Harris Arcade and County House		By IS	Checked MK
		Job 920000000026470	
		Drg EX - 02	rev

THIS DRAWING IS PROTECTED BY COPYRIGHT. IT MAY NOT BE REPRODUCED IN ANY FORM OR BY ANY MEANS FOR ANY PURPOSE, WITHOUT GAINING PRIOR WRITTEN PERMISSION FROM JONES LANG LASALLE. DO NOT SCALE THIS DRAWING, EXCEPT FOR PLANNING PURPOSES. CHECK ALL DIMENSIONS ON SITE.