



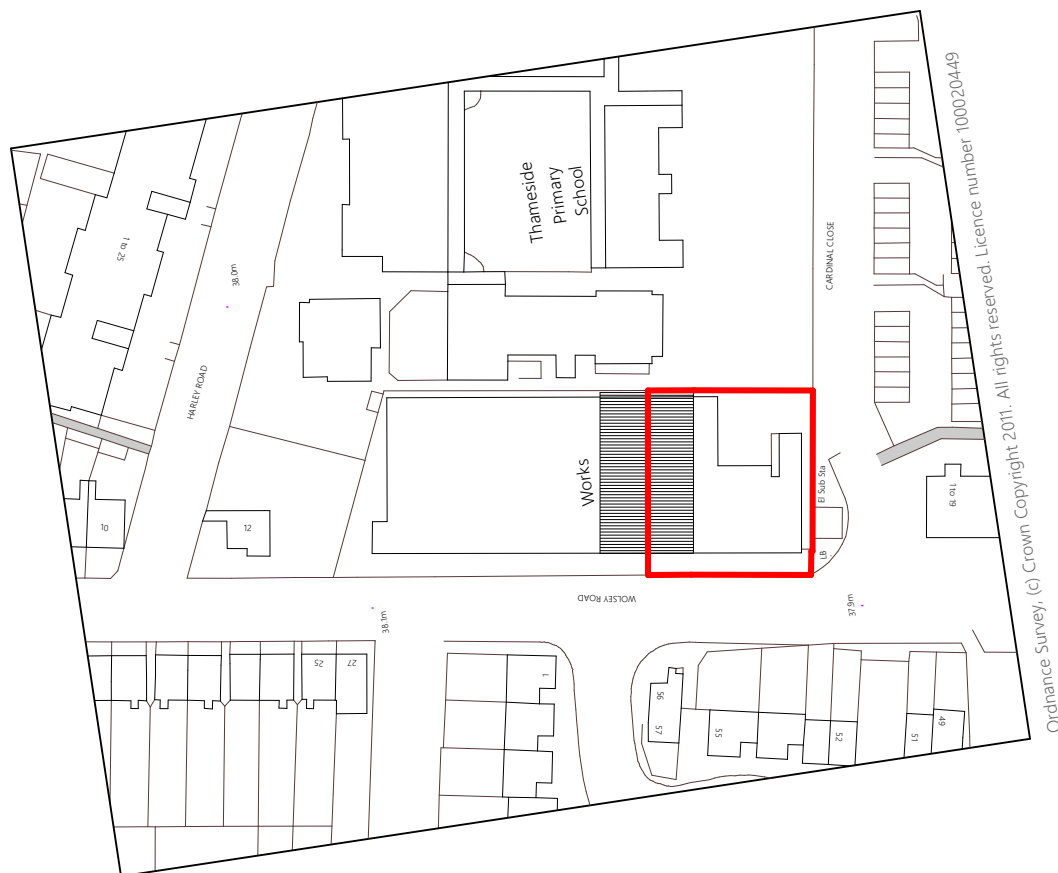

Location Plan

1:1250

1:1250

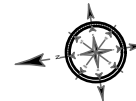

The Courtyard
Edinburgh Road
Reading RG30 2UA
Tel: 0118 9510 855
Fax: 0118 9510 866
Email: chriskeen@keenpartnership.co.uk
www.keenpartnership.co.uk

Client:
Rabbits Hire

Status:
Planning

Job Title:
14 Wolsey Road
Caversham RG4 8BY

Date Drawn: 16/10/2019	Drawn By: C.P.	Scale: 1:1250 @A4
---------------------------	-------------------	-------------------------

Drawing Title:
Location Plan

Job No: 8907	Drg No: 8907-PL-01	Rev:
-----------------	-----------------------	------

Rev	Comment	By	Date
-----	---------	----	------