

Project Number: 1620004716
Client: Lincoln MGT
Date: 10 September 2019



STATION HILL

STRUCTURAL ENGINEERING

SKETCH No. 81


SOUTH SITE

EXISTING THAMES WATER MANHOLES

REV: 0

SOUTH SITE - EXISTING TW MANHOLES

LG LEVEL KEY PLAN

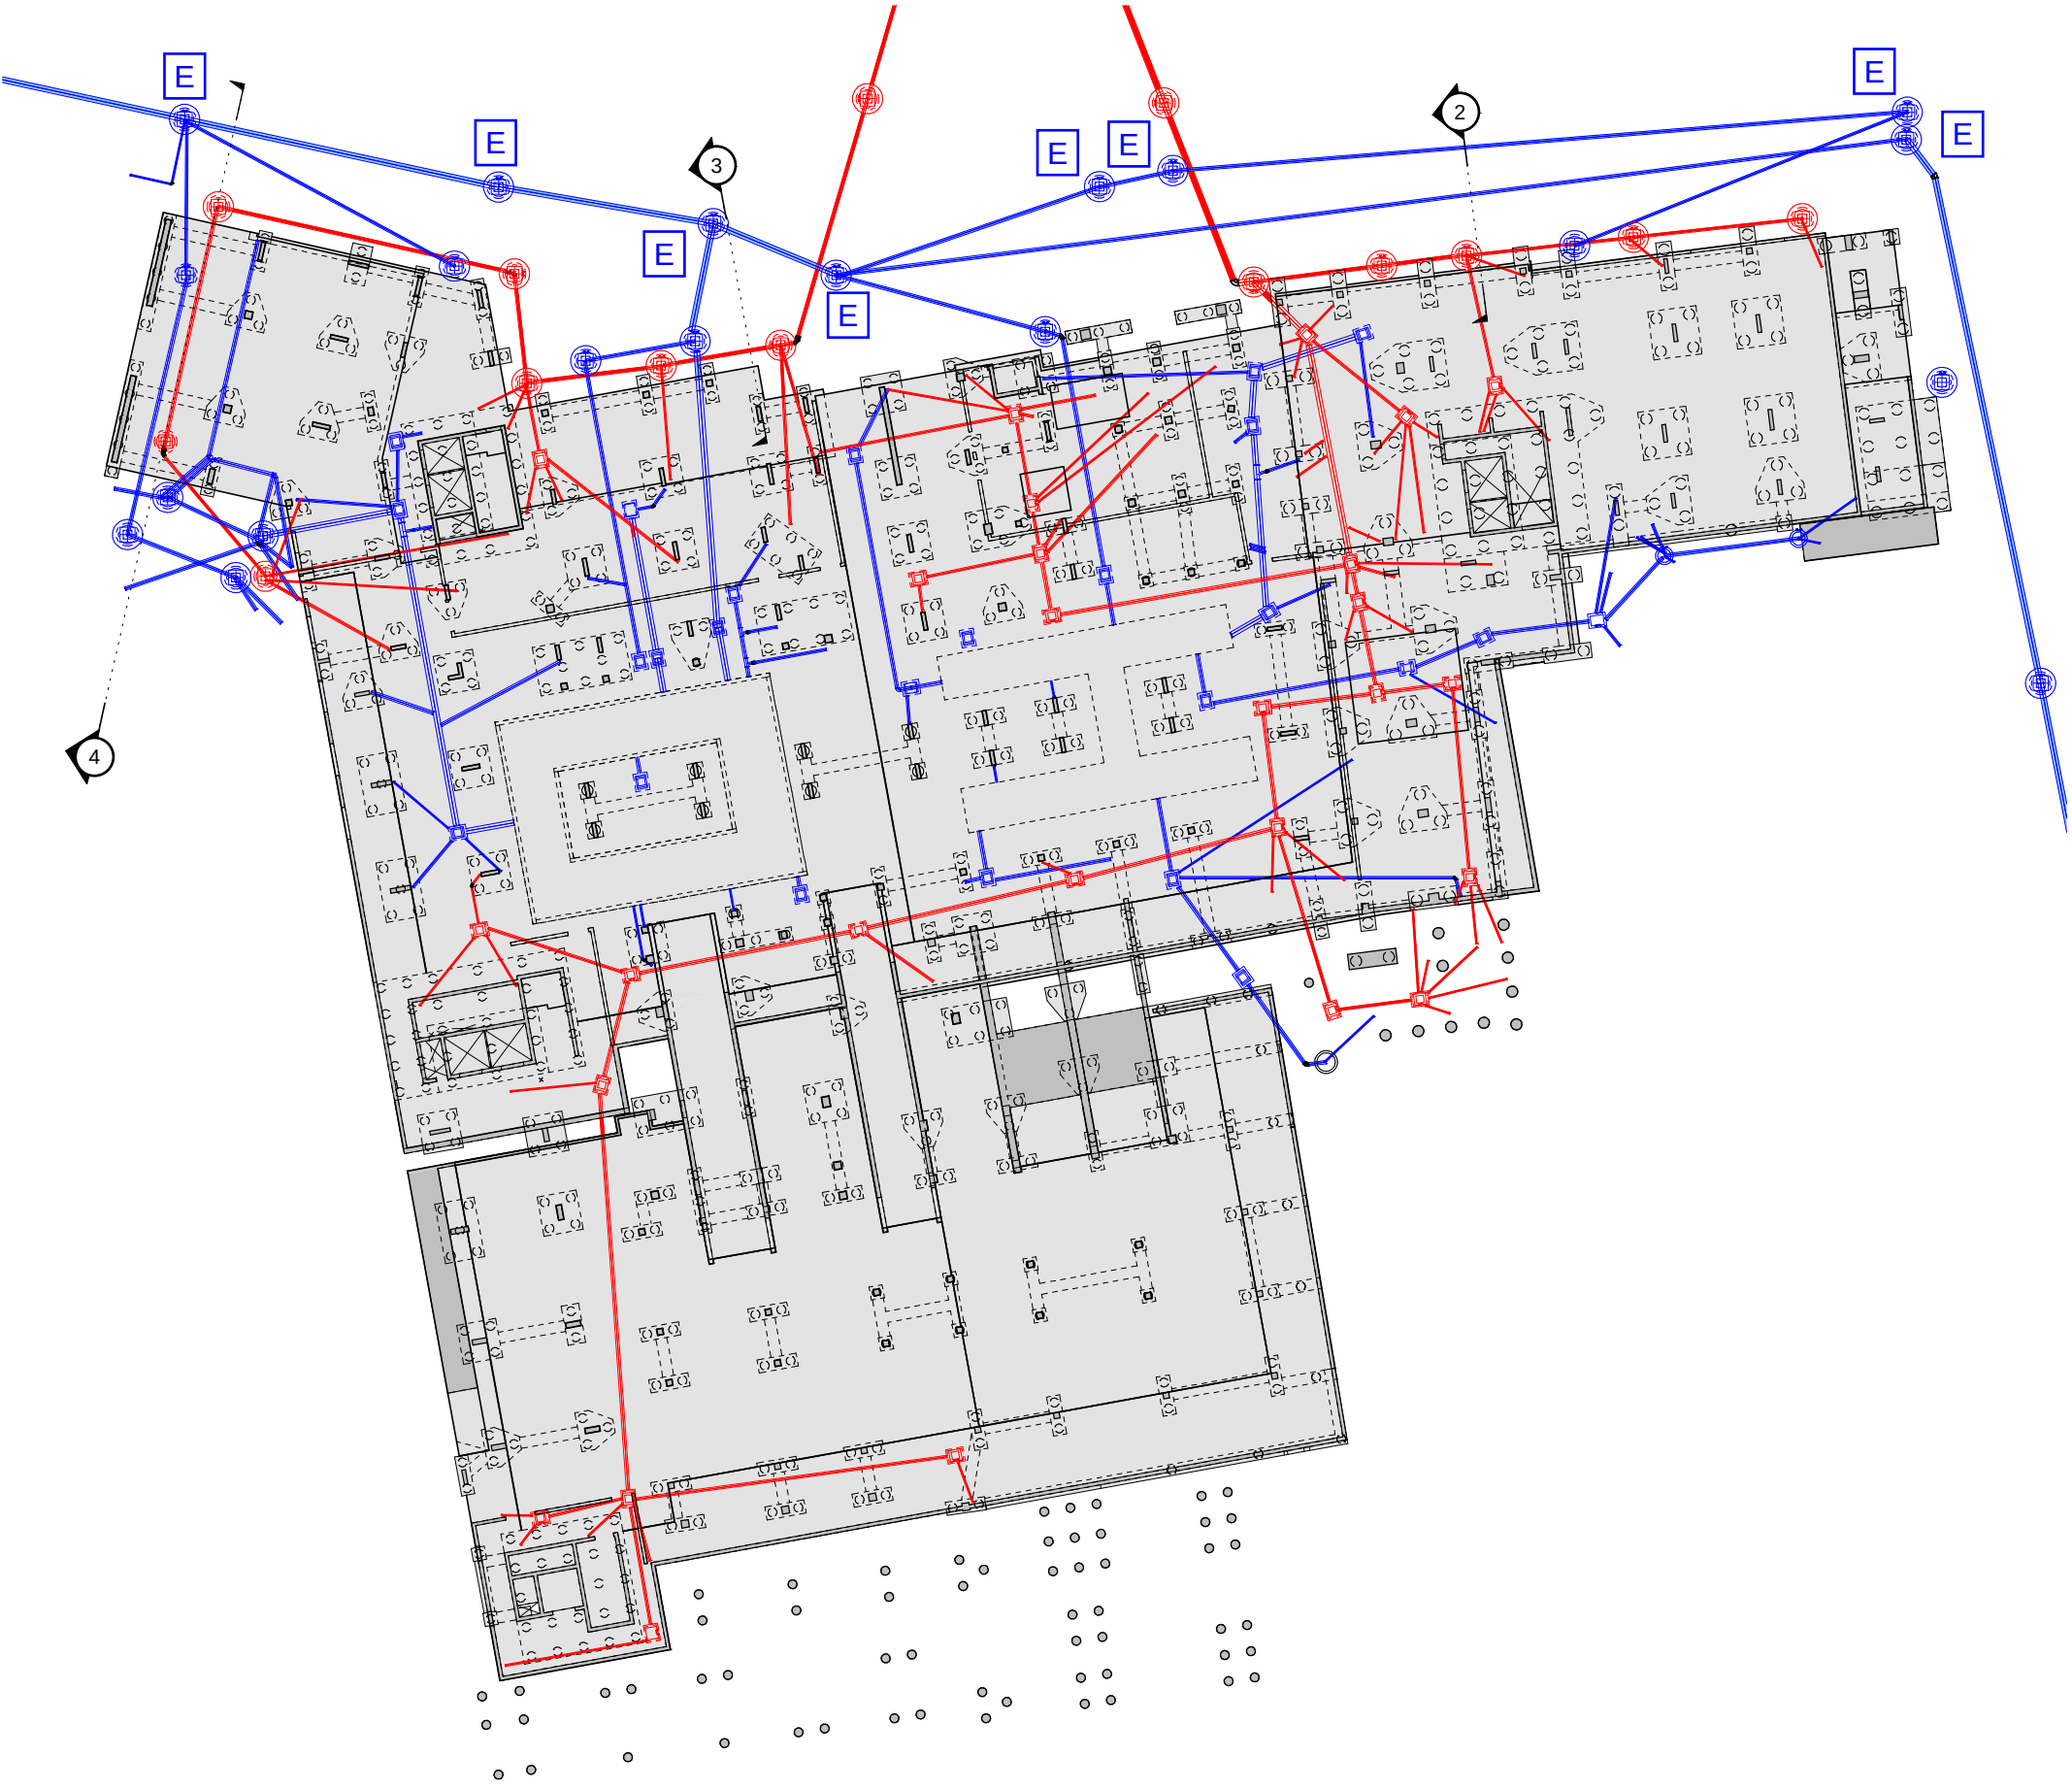

- Notes:
- 1. Stage 4a below ground drainage scheme shown on sketch
 - 2. Refer to Ramboll drawings
SHR-RAM-ZZ-00-DR-C-000100 Series
SHR-RAM-PS-FN-DR-S-000600 Series
SHR-RAM-PS-LG-DR-S-000700 Series
SHR-RAM-PS-GF-DR-S-001000 Series

- E - Existing surface water man hole
- E - Existing foul water man hole




Project Title		Station Hill Reading	
Project N°		1620004716	
Sketch N°		SHR-SK-S-SK081	
Title		EXISTING TW MANHOLES	
Scale		NTS	
Eng:	Rev:	Date:	Checked:
HI	00	10/09/19	

LOWER GROUND FLOOR SECTION KEYPLAN

SOUTH SITE - EXISTING TW MANHOLES

LG LEVEL KEY PLAN

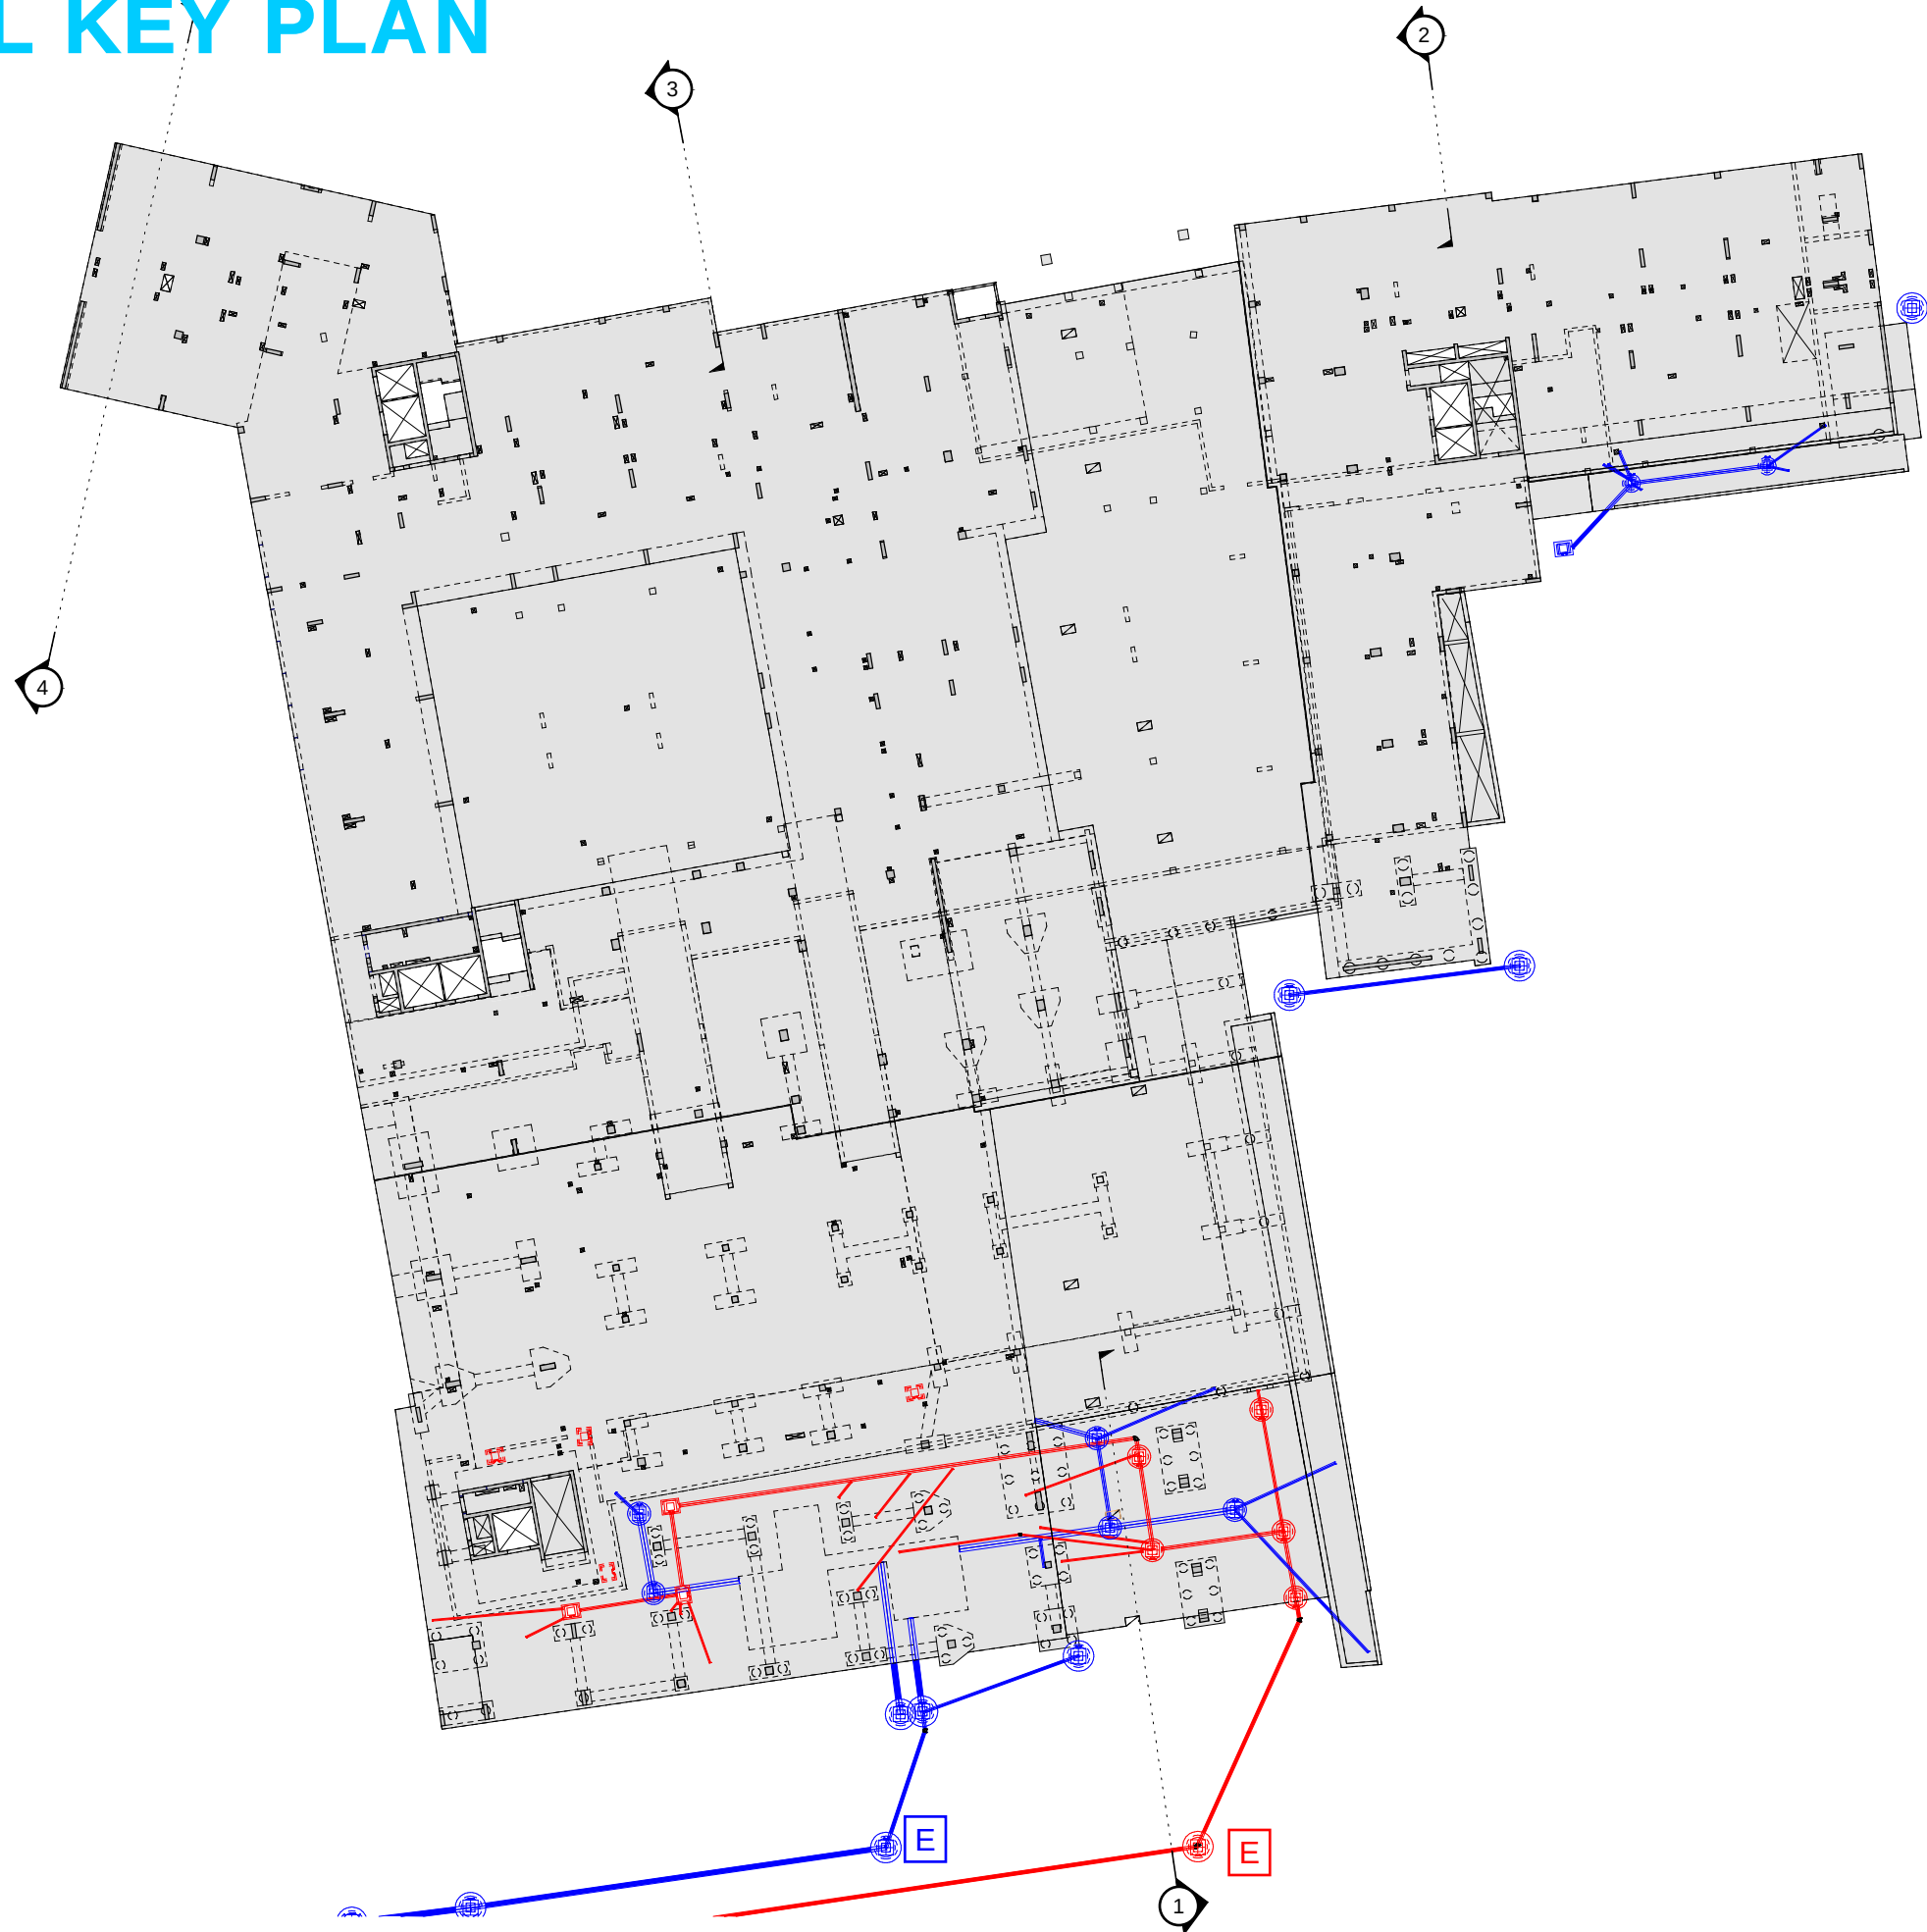

- Notes:
- 1. Stage 4a below ground drainage scheme shown on sketch
 - 2. Refer to Ramboll drawings
SHR-RAM-ZZ-00-DR-C-000100 Series
SHR-RAM-PS-FN-DR-S-000600 Series
SHR-RAM-PS-LG-DR-S-000700 Series
SHR-RAM-PS-GF-DR-S-001000 Series


- E - Existing surface water man hole
- E - Existing foul water man hole

Project Title		Station Hill Reading	
Project N°		1620004716	
Sketch N°		SHR-SK-S-SK081	
Title		EXISTING TW MANHOLES	
Scale		NTS	
Eng:	Rev:	Date:	Checked:
HI	00	10/09/19	


GROUND FLOOR SECTION KEYPLAN

SOUTH SITE - EXISTING MANHOLES

SECTION 1 & 2

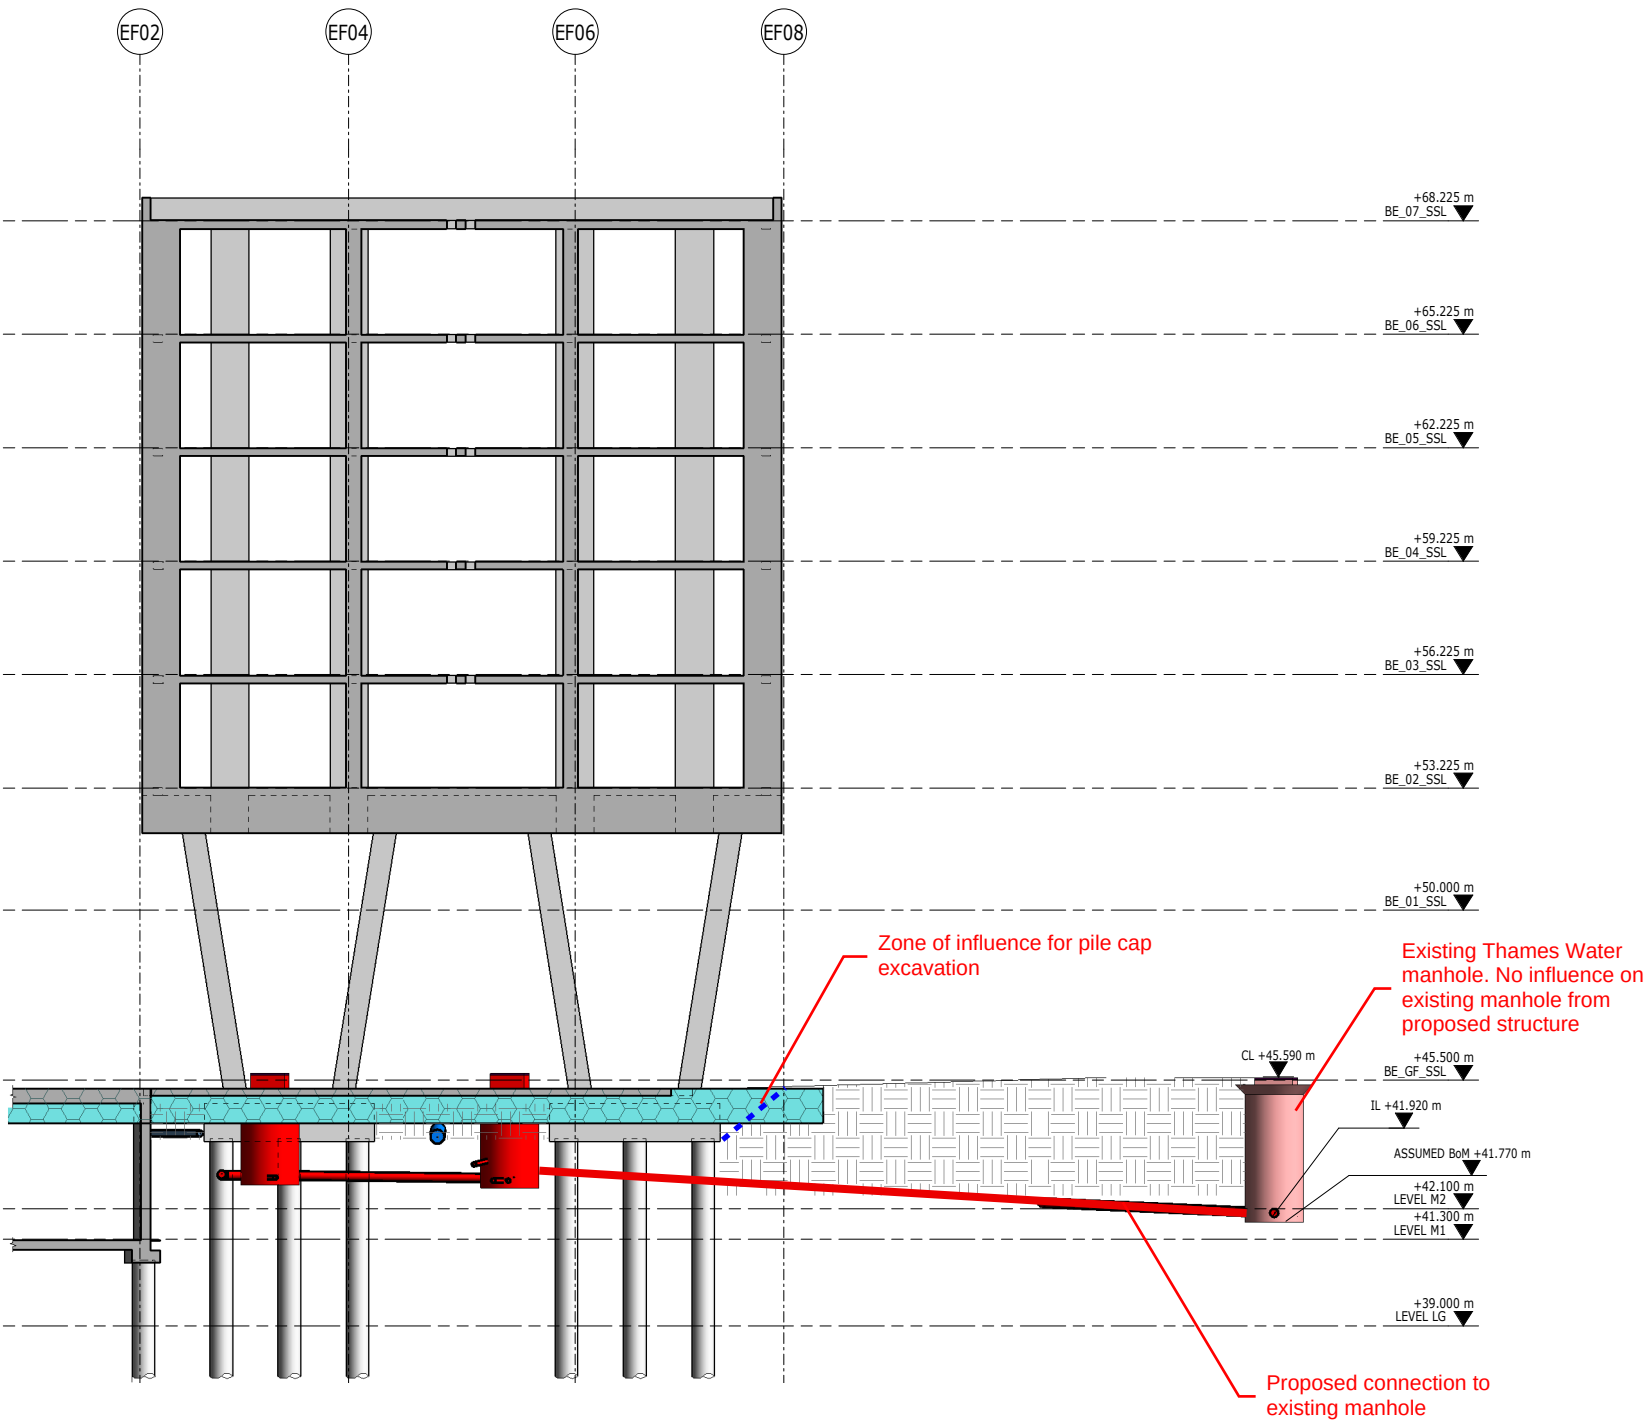

SECTION 1


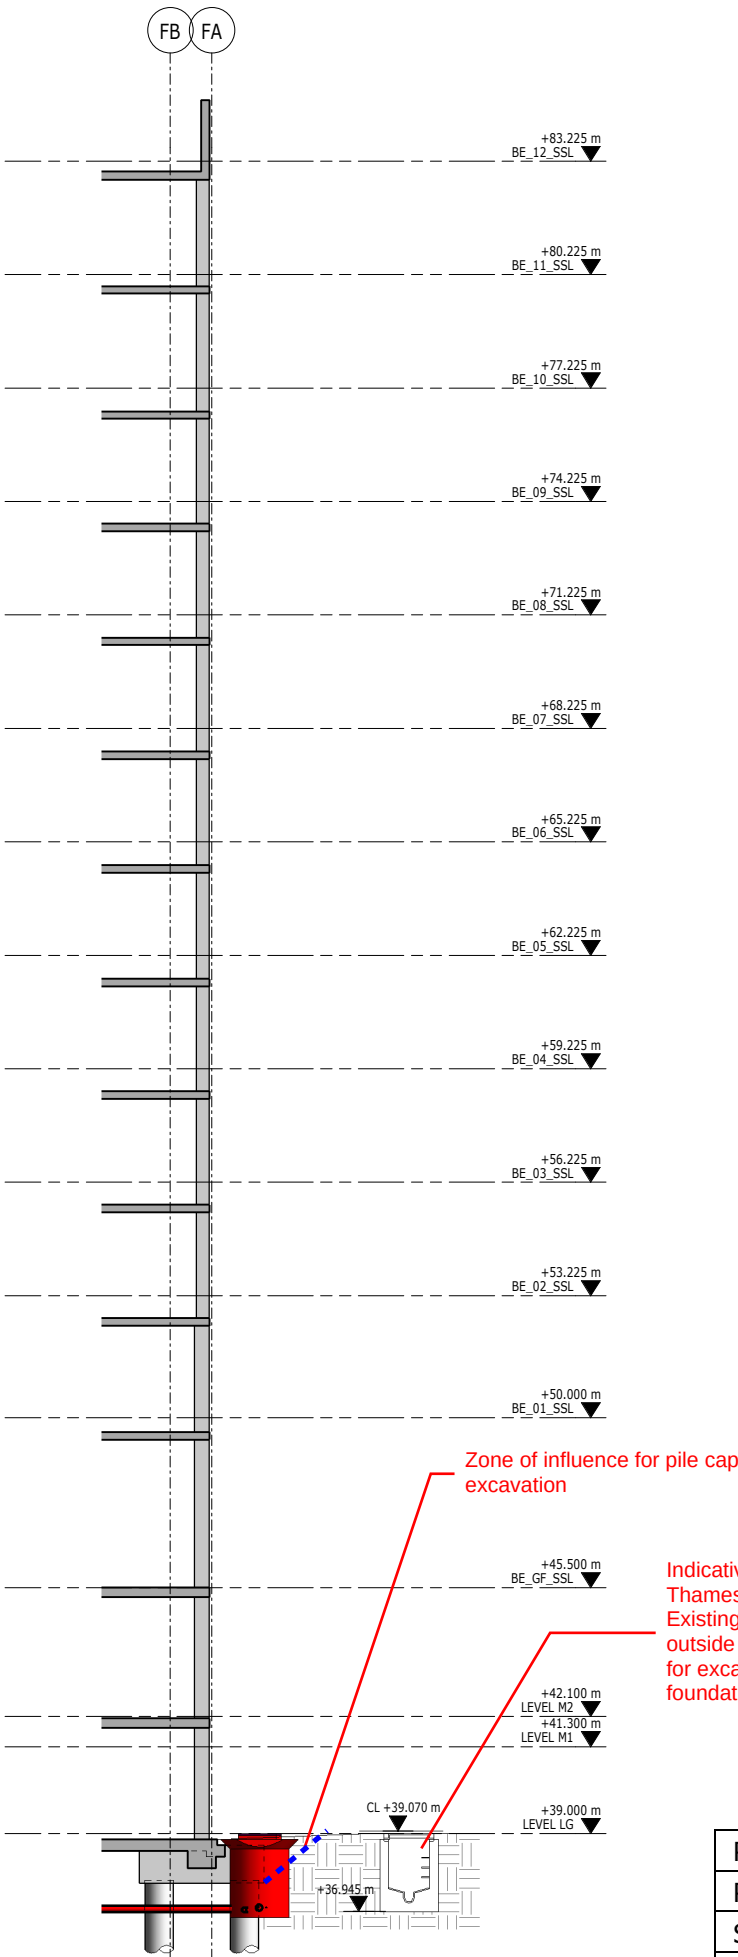


SECTION 2



Project Title		Station Hill Reading	
Project N°		1620004716	
Sketch N°		SHR-SK-S-SK081	
Title		EXISTING TW MANHOLES	
Scale		NTS	
Eng:	Rev:	Date:	Checked:
HI	00	10/09/19	

SOUTH SITE - EXISTING MANHOLES - SECTION 3 & 4

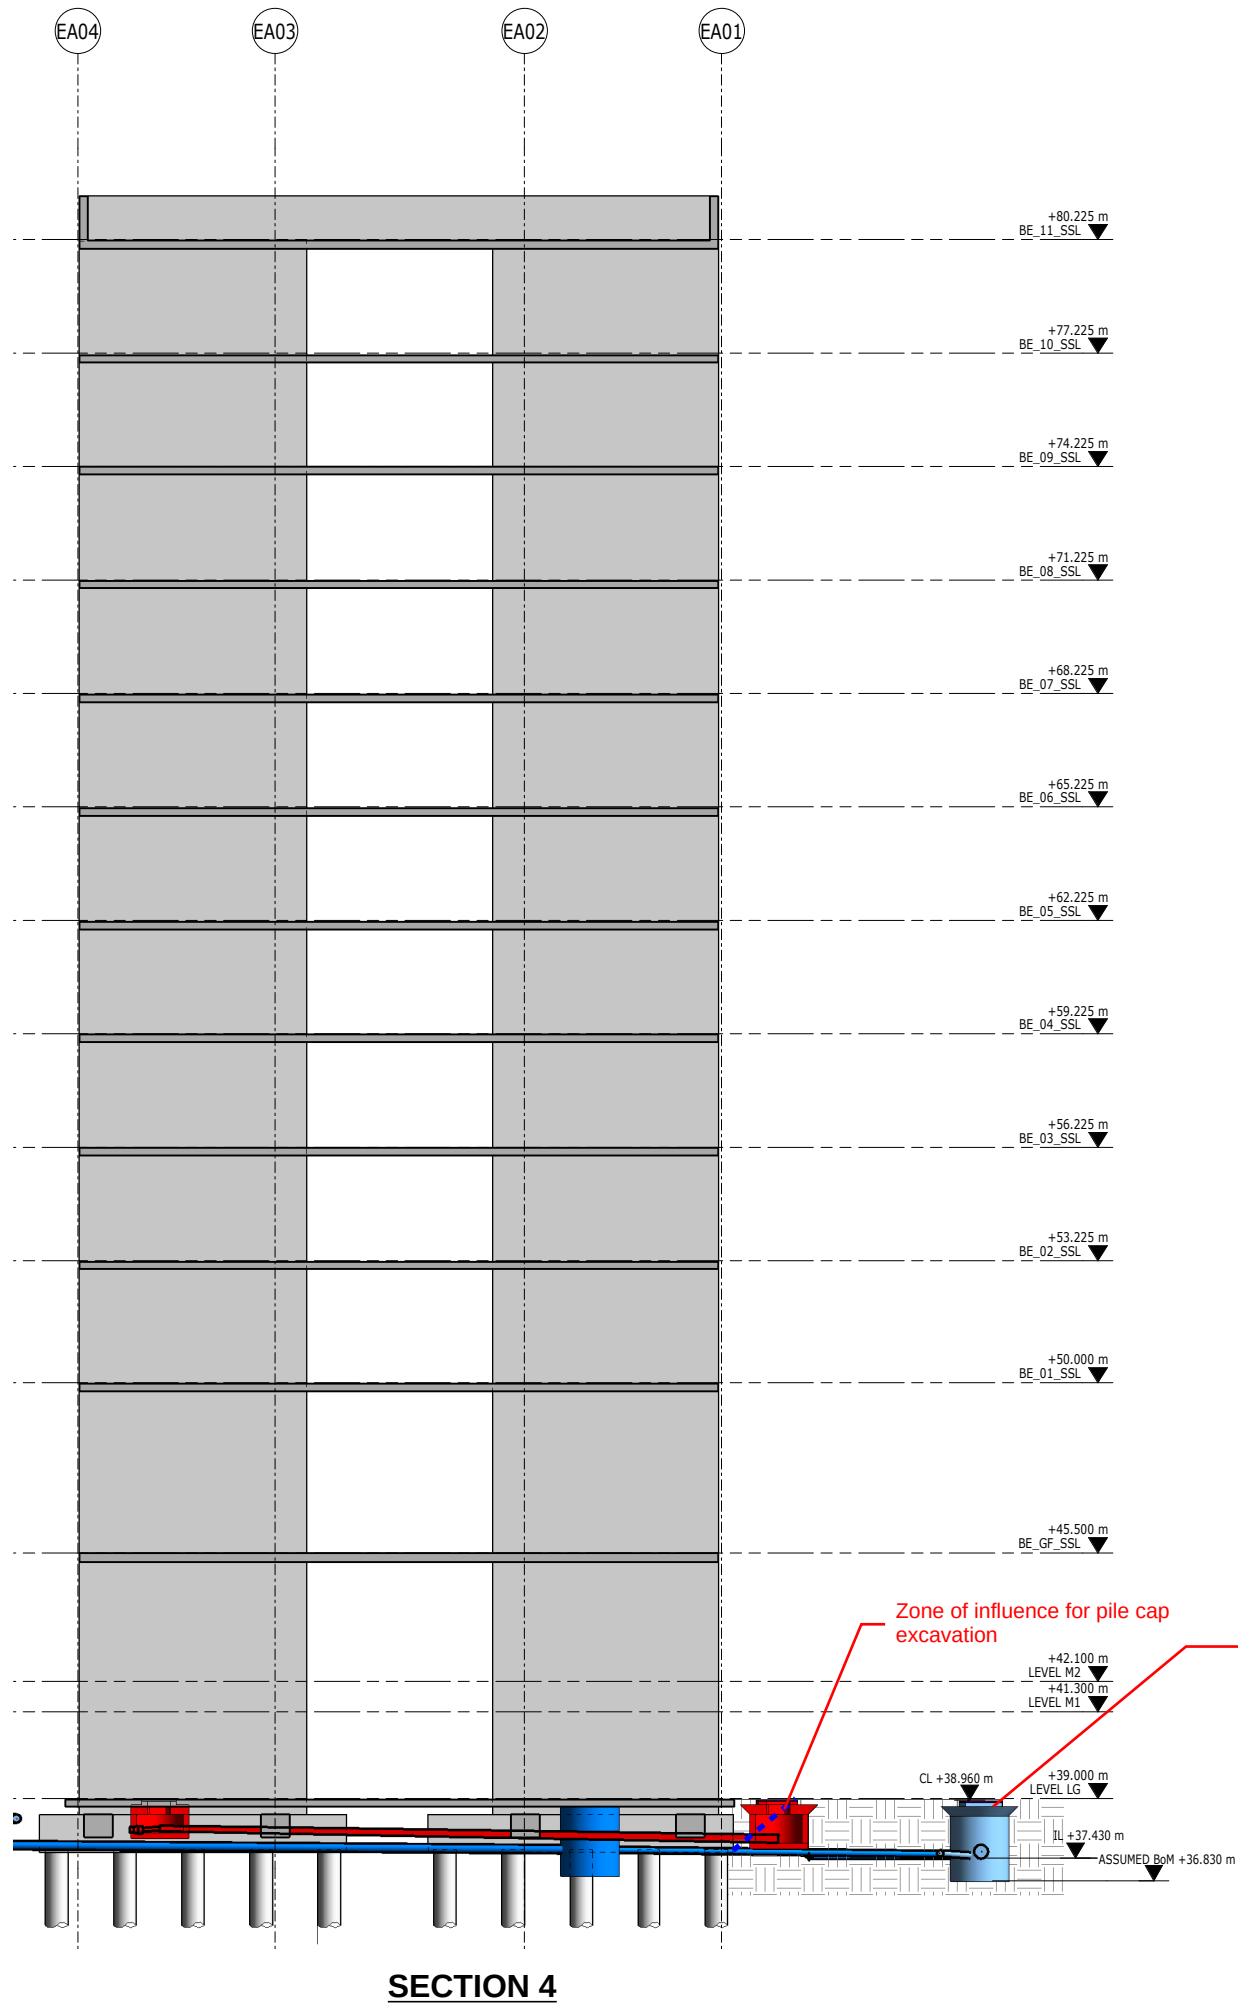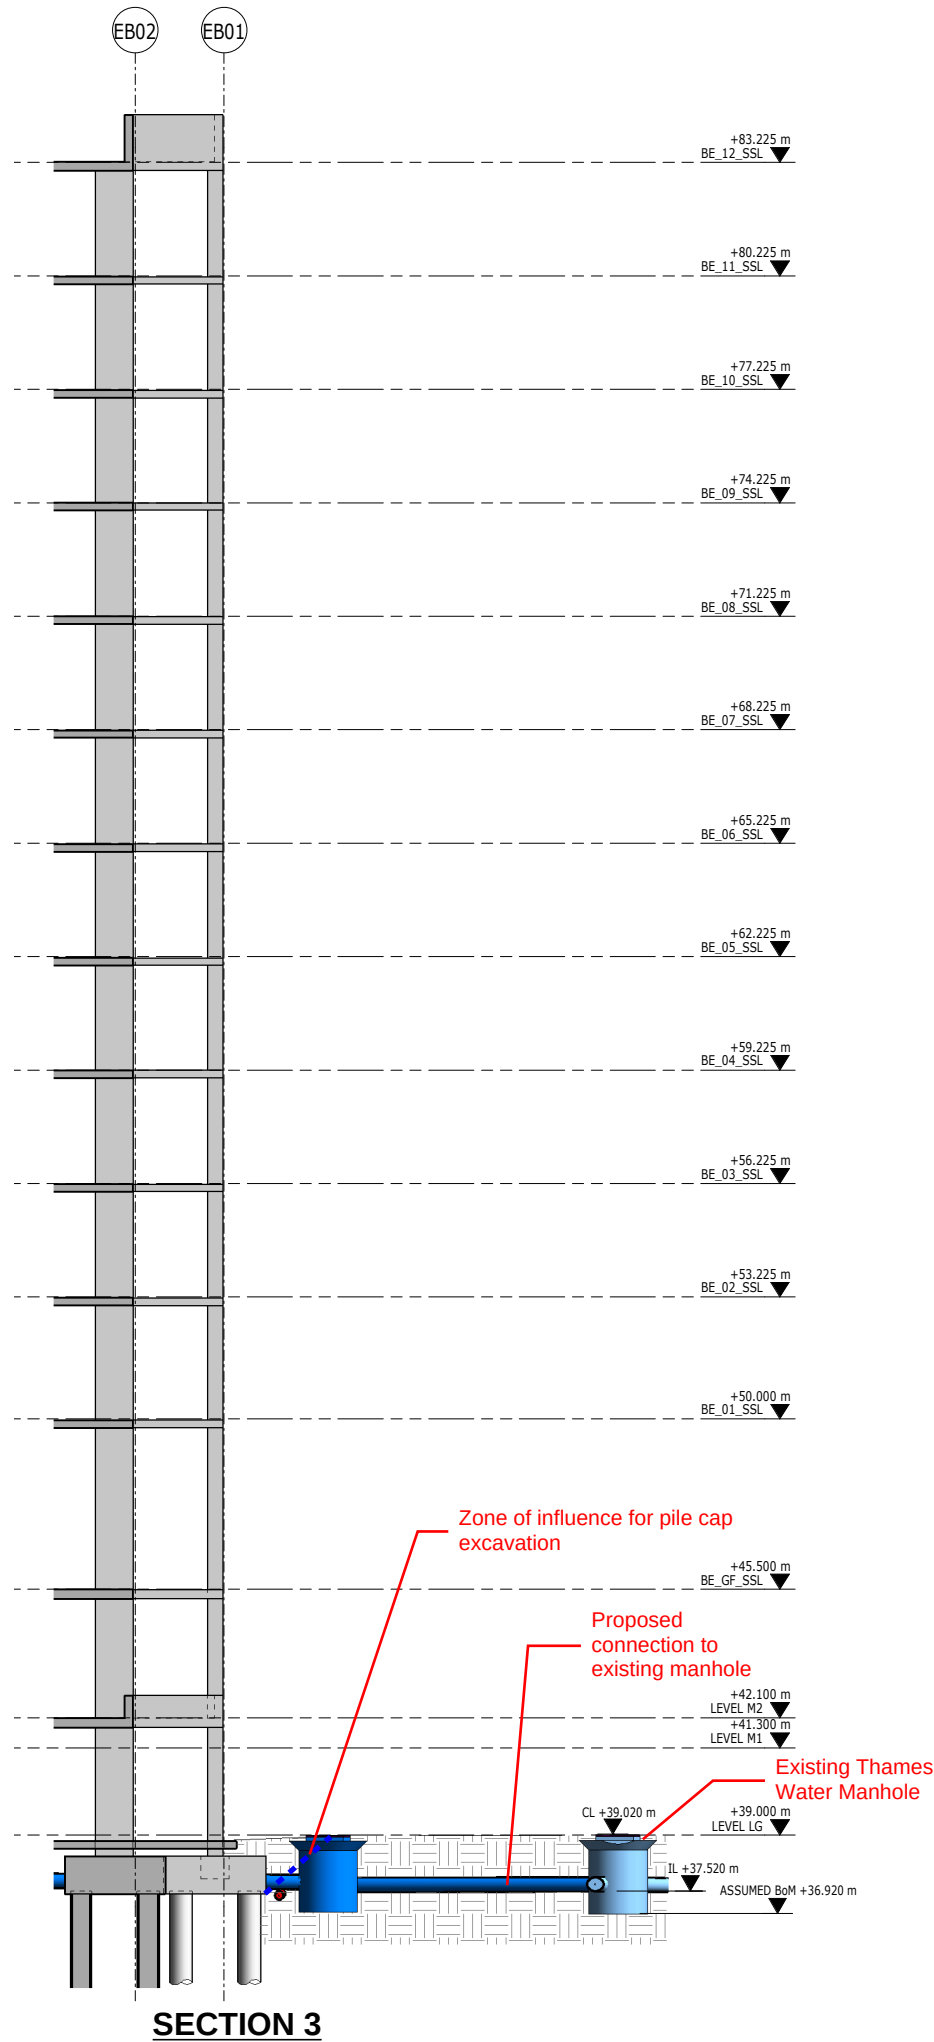

Project Title		Station Hill Reading	
Project N°		1620004716	
Sketch N°		SHR-SK-S-SK081	
Title		EXISTING TW MANHOLES	
Scale		NTS	
Eng:	Rev:	Date:	Checked:
HI	00	10/09/19	