


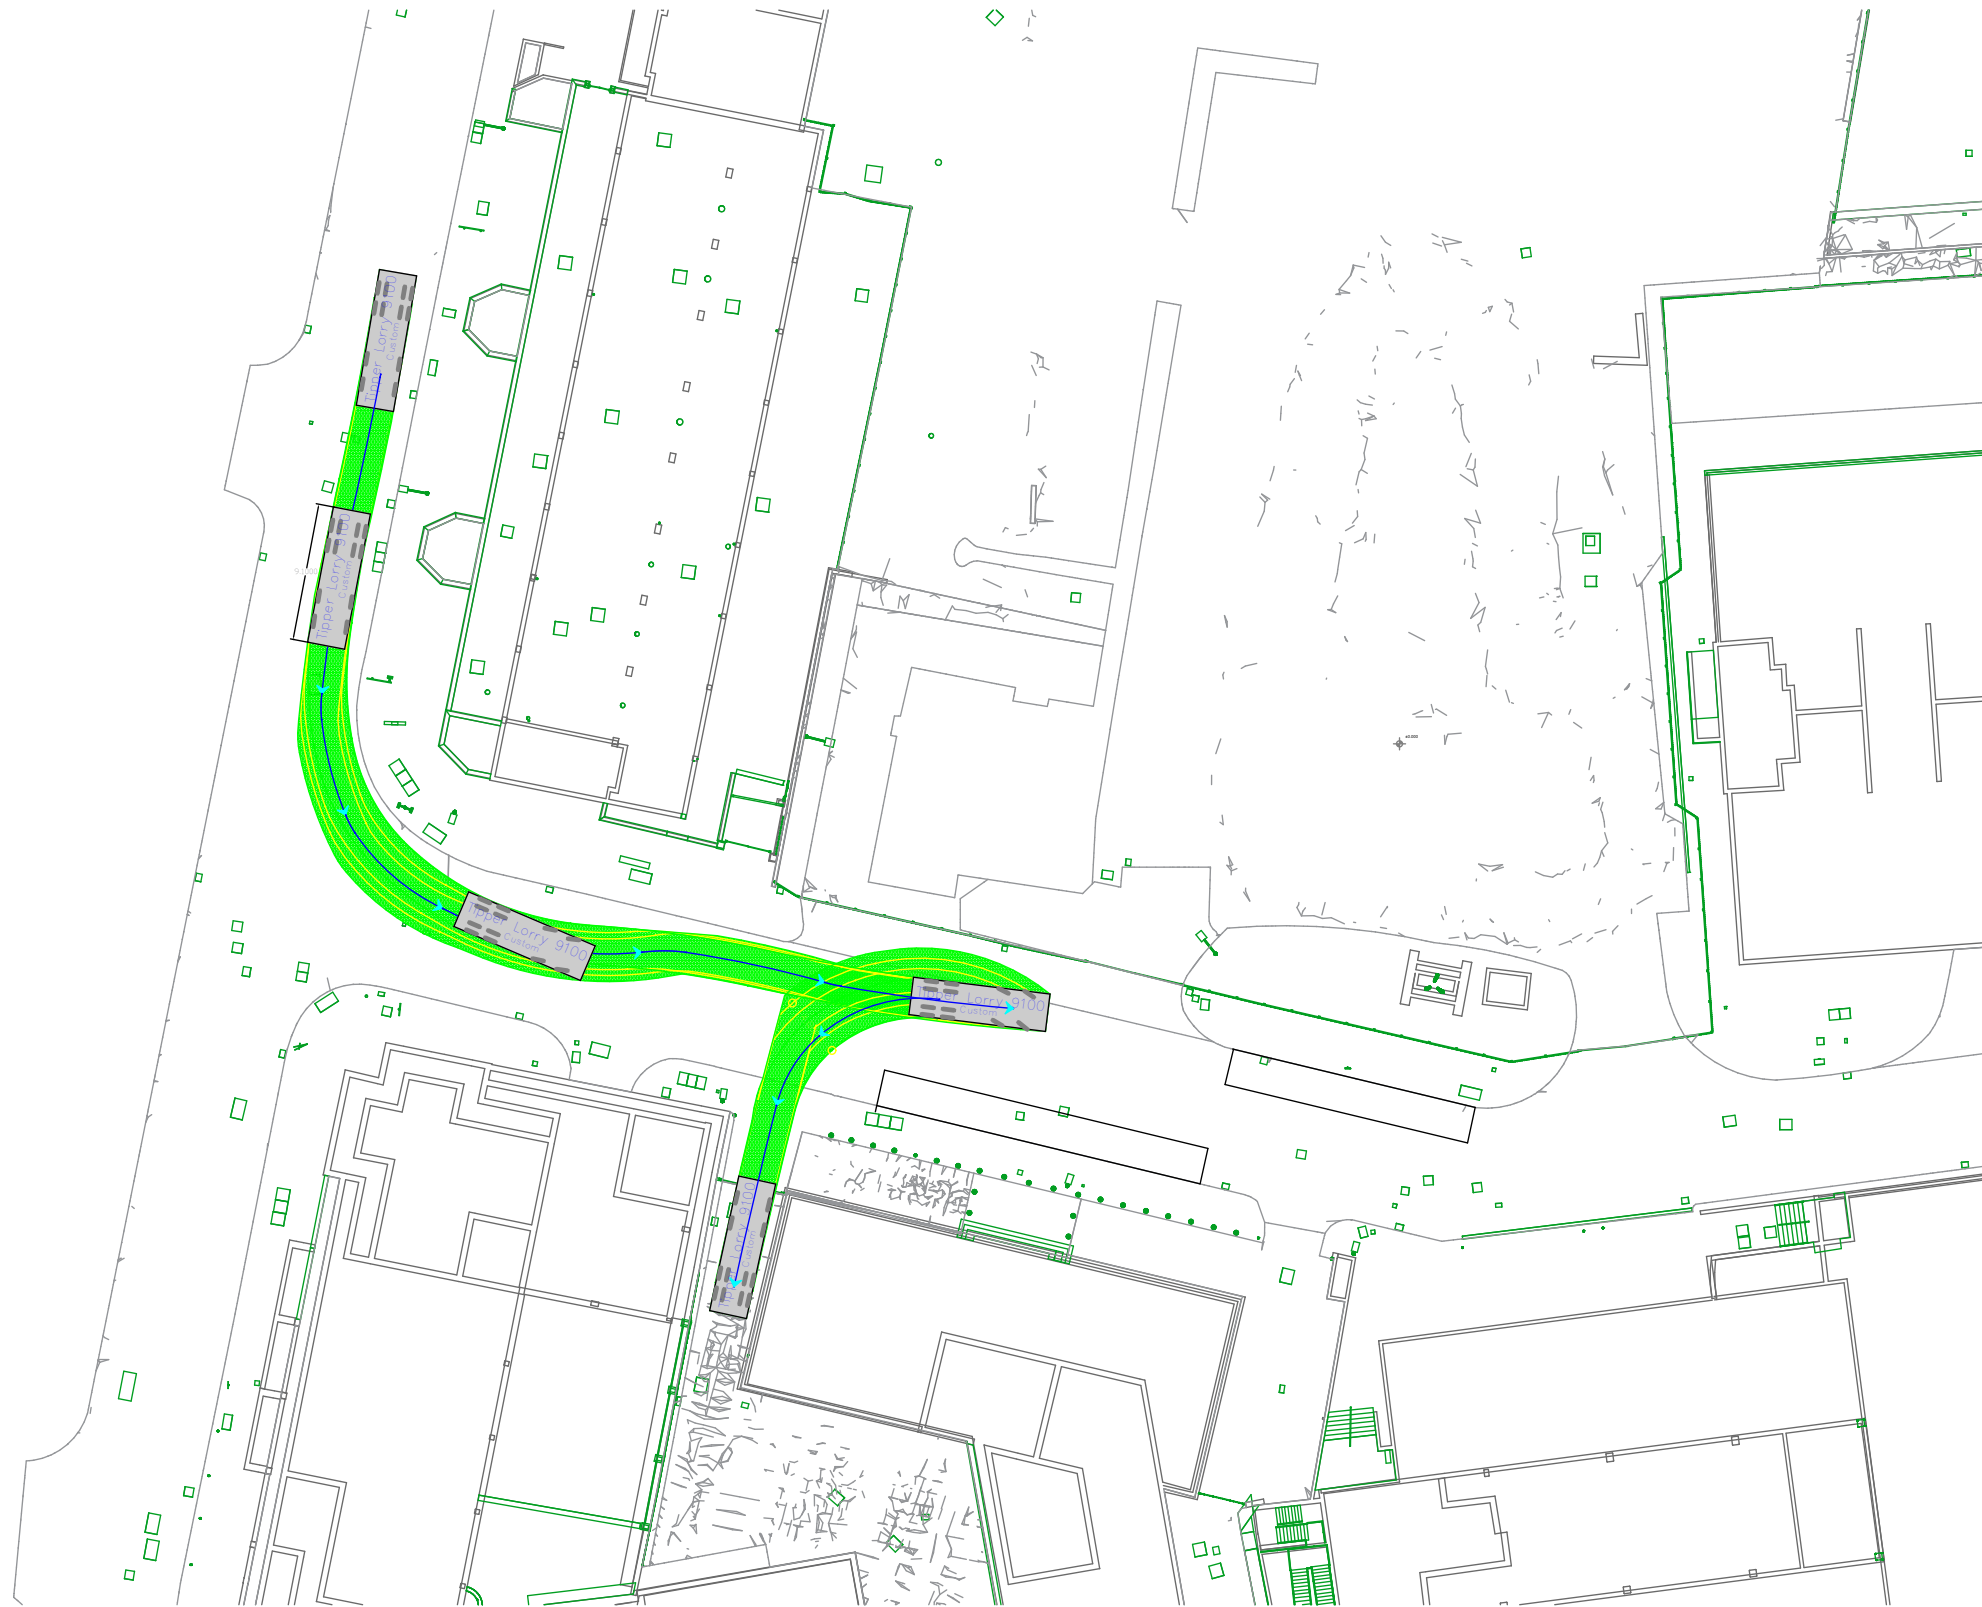

RevID	Issue ID	Issue Name	Issue Date	Issuer-Intfs	Status	Approved by
Scales @ A3 1:500		Issuing Office Issuing Office			Project No. Project No.	

Status	Purpose of Issue
	Planning

London Road, Grays, Essex RM20 4DB
T: 01375 366700 W: www.johnfhunt.co.uk

Layout Title

Swept Path Early Works Gate 1

Drawing Number							
project	originator	zone	level	type	role	number	rev
T18/100	G.F.	-	-	-	-		00