


THIS DRAWING MUST BE READ IN CONJUNCTION WITH ALL OTHER
PROJECT DRAWINGS. ANY DISCREPANCIES MUST BE BROUGHT TO THE IMMEDIATE
ATTENTION OF C.A.D. LTD AS SOON AS REASONABLY PRACTICABLE.

THIS DRAWING IS THE COPYRIGHT OF CLASSIC ARCHITECTURAL DESIGN LTD
AND MUST NOT BE USED IN CONJUNCTION WITH ANY OTHER PROJECT
PROJECT WITHOUT C.A.D. LTD'S WRITTEN CONSENT

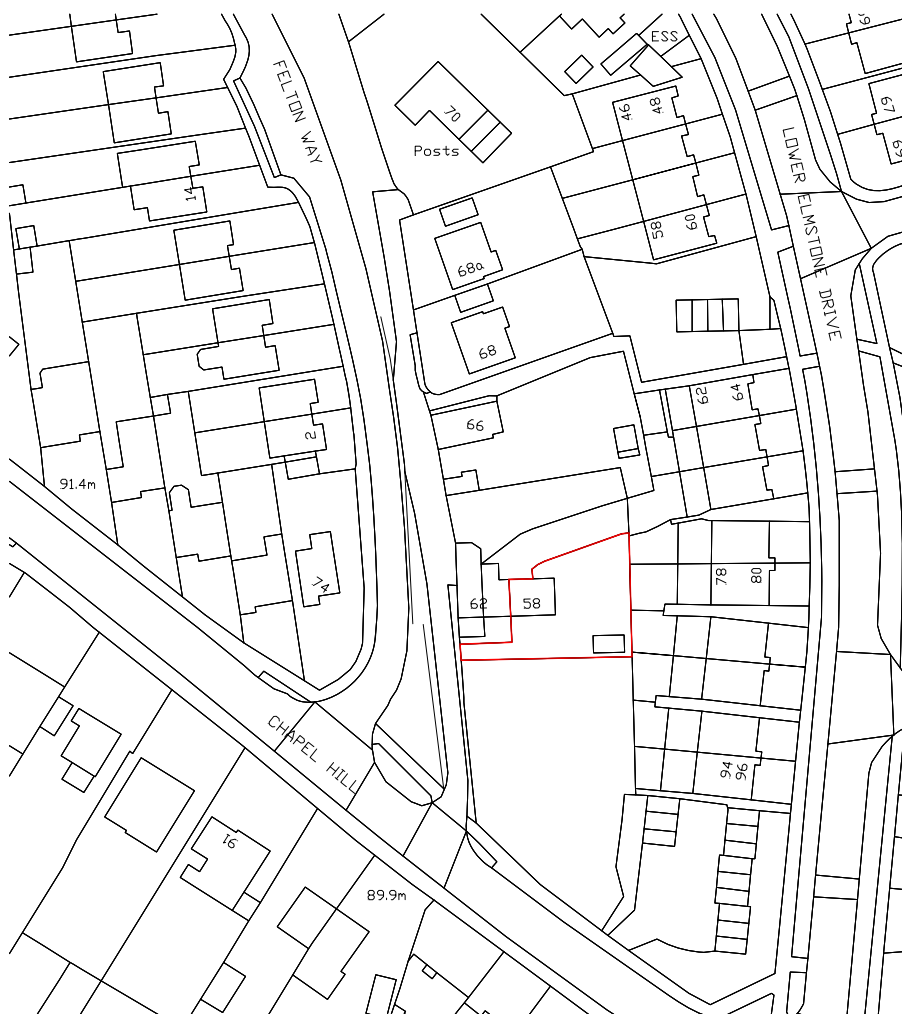

Client:

MR JOSEPH

Description:

58 CHAPEL HILL
TILEHURST
READING
RG31 5DQ

Drawing Number: 398/CAD/101 (rev P1)

Date: 29.08.2018 Scale: 1:1250 @ A4

Survey Serial Number: 0100042766

Date Survey Produced: 23.08.2018

AutoCAD Reference: P:\398-CAD\DWG\000_wd.dwg



Unit 4, Cufaude Business Park, Cufaude Lane,
Bramley, Hampshire, RG26 5DL.
t: 01256 882253
e: design@cadltd.co.uk