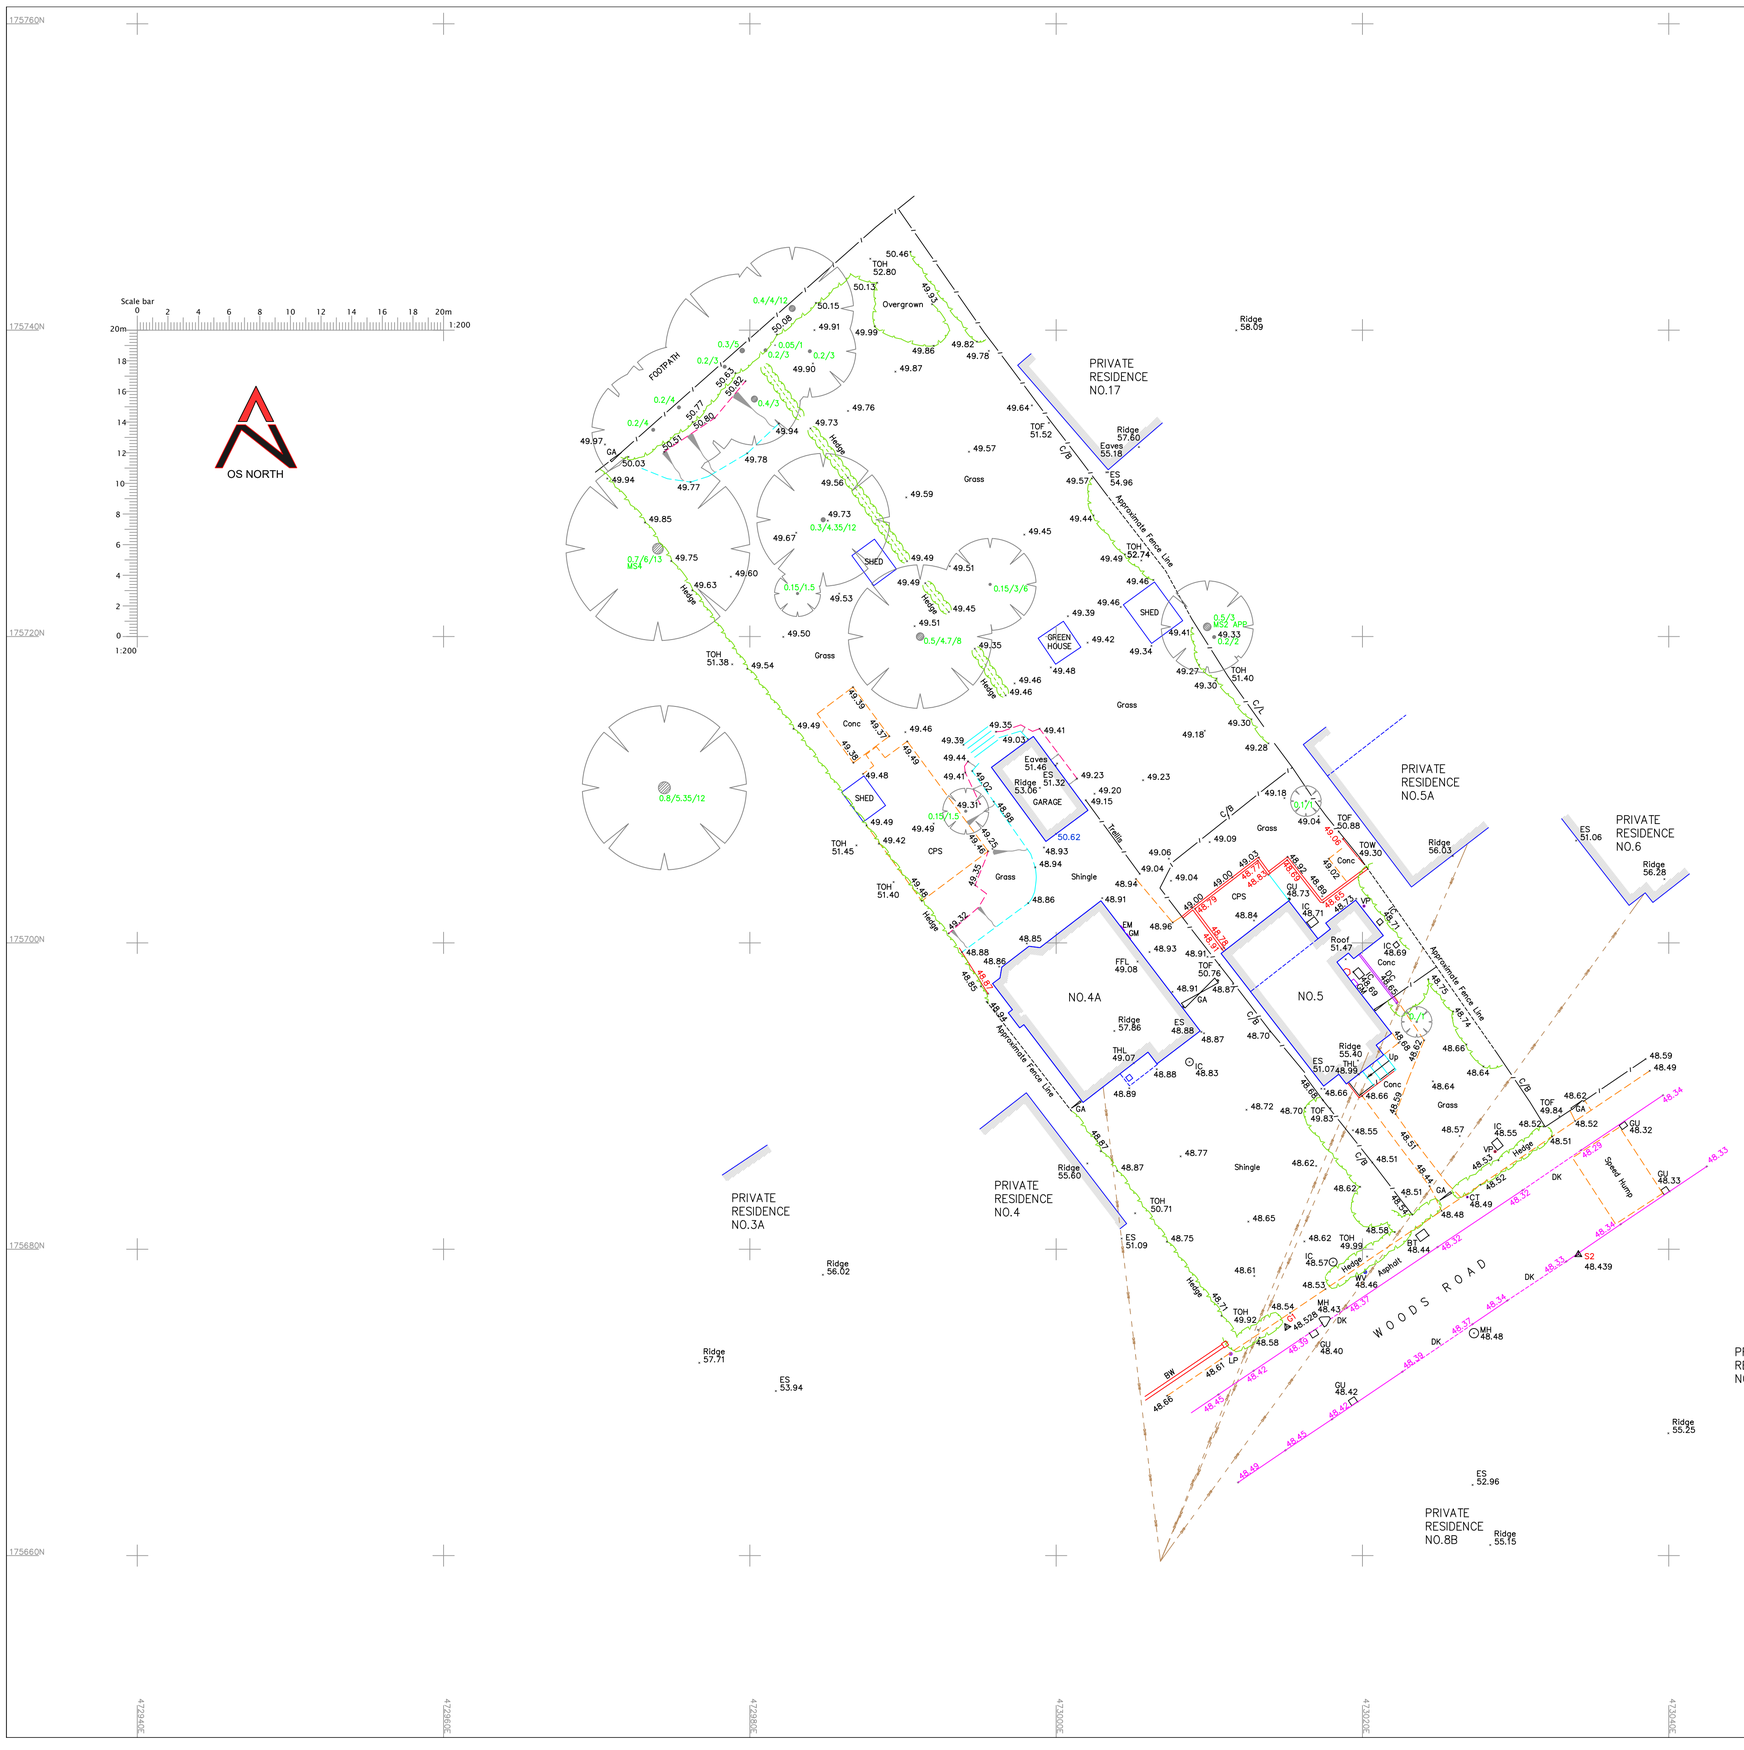


Coordinate Table

Station	Eastings	Northings	Level	Description
G1	473015.070	175674.931	48.528	Nail
S2	473034.098	175679.653	48.439	Nail

Note

This survey data has been prepared for the client detailed below to an agreed specification. Unless otherwise agreed in writing the liability of 360 Geomatics Ltd is limited to the client or his appointed agent and does not extend to use beyond the limitations of the specification.

Grid: Survey is based on a local plane grid, site centred at Station G1 to Ordnance Survey National Grid coordinates (OSGB36). Scale factor is 1.

Values have been derived via GPS using the OS active network using the OSTN15 transformation model and the OSGM15 geoid model.

Level datum: Ordnance Datum Newlyn (ODN).

All levels on kerb lines are channel levels unless noted otherwise.

© Copyright 360 Geomatics Ltd 2019


Abbreviations (Where Applicable)

ACU	Air Conditioning Unit	MH	Manhole
AR	Assumed Route	mh	Metres High
BB	Busbar \| Belisha Beacon	MK	Marker Post
BHL	Bore Hole	MS#	Multi-Stemmed Tree
BL	Basement Light	NB	Notice Board
BO	Bollard	NFI	No Further Information
BP	Block Paving	NP	Street Name Plate
BRW	Brick Retaining Wall	OHW	Overhead Wire
BS	Bus Stop	OSBM	Ordnance Survey Bench Mark
BT	BT Inspection Cover	PB	Post Box
BW	Brick Wall	PL	Plinth
CB	Control Box	PM	Parking Meter
CCTV	Closed Circuit Television	PO	Post
CD	Chamber Depth	RE	Rodding Eye
CL	Cover Level	Red	Redundant
Co	Column	RPO	Retractable post
Conc	Concrete	RS	Road Sign
CPS	Concrete Paving Slabs	RW	Retaining Wall
CS	Crossing Sensor	SC	Stop Cock
CT	Cable TV Inspection Cover	SEP	Service Entry Point
CW	Concrete Wall	SL	Soffit Level
DC	Drainage Channel	SRW	Stone Retaining Wall
DK	Drop Kerb	SP	Structure Post
DP	Down Pipe	SV	Stop Valve
EM	Electric Meter	SW	Stone Wall
EP	Electricity Pole	SWMH	Surface Water Manhole
ER	Earthing Rod	SY	Stay Wire
ES	Eaves Soffit	TCB	Telephone Call Box
FB	Flower Bed	THL	Threshold Level
FFL	Finished Floor Level	TL	Traffic Light
FH	Fire Hydrant	TM	Ticket Machine
FL	Flood Light	TOF	Top of Fence
FP	Fuel Pump	TOH	Top of Hedge
FWMH	Foul Water Manhole	TOV	Top of Vegetation
GA	Gate	TOW	Top of Wall
GEN	Generator	TP	Telegraph Pole
GM	Gas Meter	TPS	Tactile Paving Slabs
GU	Gully	TR	Top of Trellis
GV	Gas Valve	UTL	Unable To Lift
IB	Illuminated Bollard	UTS	Unable To Survey
IC	Inspection Cover	VP	Vent Pipe
IL	Invert Level	WL	Water Level
KO	Kerb Outlet	WM	Water Meter
L	Light	WO	Washout
LB	Litter Bin	WP	Waste Pipe
LP	Lamp Post	WT	Water Tap
MC	Mercury Inspection Cover	WV	Water Valve

Fence Types

A/B	Armco Crash Barrier	H/R	Hand Rail
B/W	Barbed Wire	I/R	Iron Railing
C/B	Close Boarded	O/B	Open Boarded
C/I	Corrugated Iron	P/S	Palisade Security
C/L	Chain Link	P/R	Post and Rail
C/LS	Chain Link Security	P/W	Post and Wire
C/P	Chestnut Paling	S/W	Sheep Wire
G/R	Guard Rail	W/M	Wire Mesh

Legend

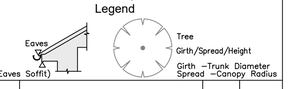

Rev Suffix	Revision Details	Initial	Date

Surveyed by

360GEOMATICS
LAND & MEASURED BUILDING SURVEYS
10 Salters Heath Road
Monk Sherborne, Tadley
Hampshire RG26 5HY
Tel: 01256 851672
Mob: 07734 233459
Email: info@360g.co.uk
Website: www.360g.co.uk

Client:
JOHN BROWN
4A WOODS ROAD
CAVERSHAM
RG4 6NA

Job Title:
4A & 5 WOODS RD
CAVERSHAM
BERKSHIRE
RG4 6NA

Drawing Title:
TOPOGRAPHICAL SURVEY

Drawing No:	Rev Suffix:
360G/19015T/100	

Drawn:	Checked:	Scale:	Date:
PB	JM	1:200	MAY 2019

Job No:	Sheet:	Sheet Size:
19015T	1 of 1	A1