


VISUAL SCALE 1:1250 @ A3

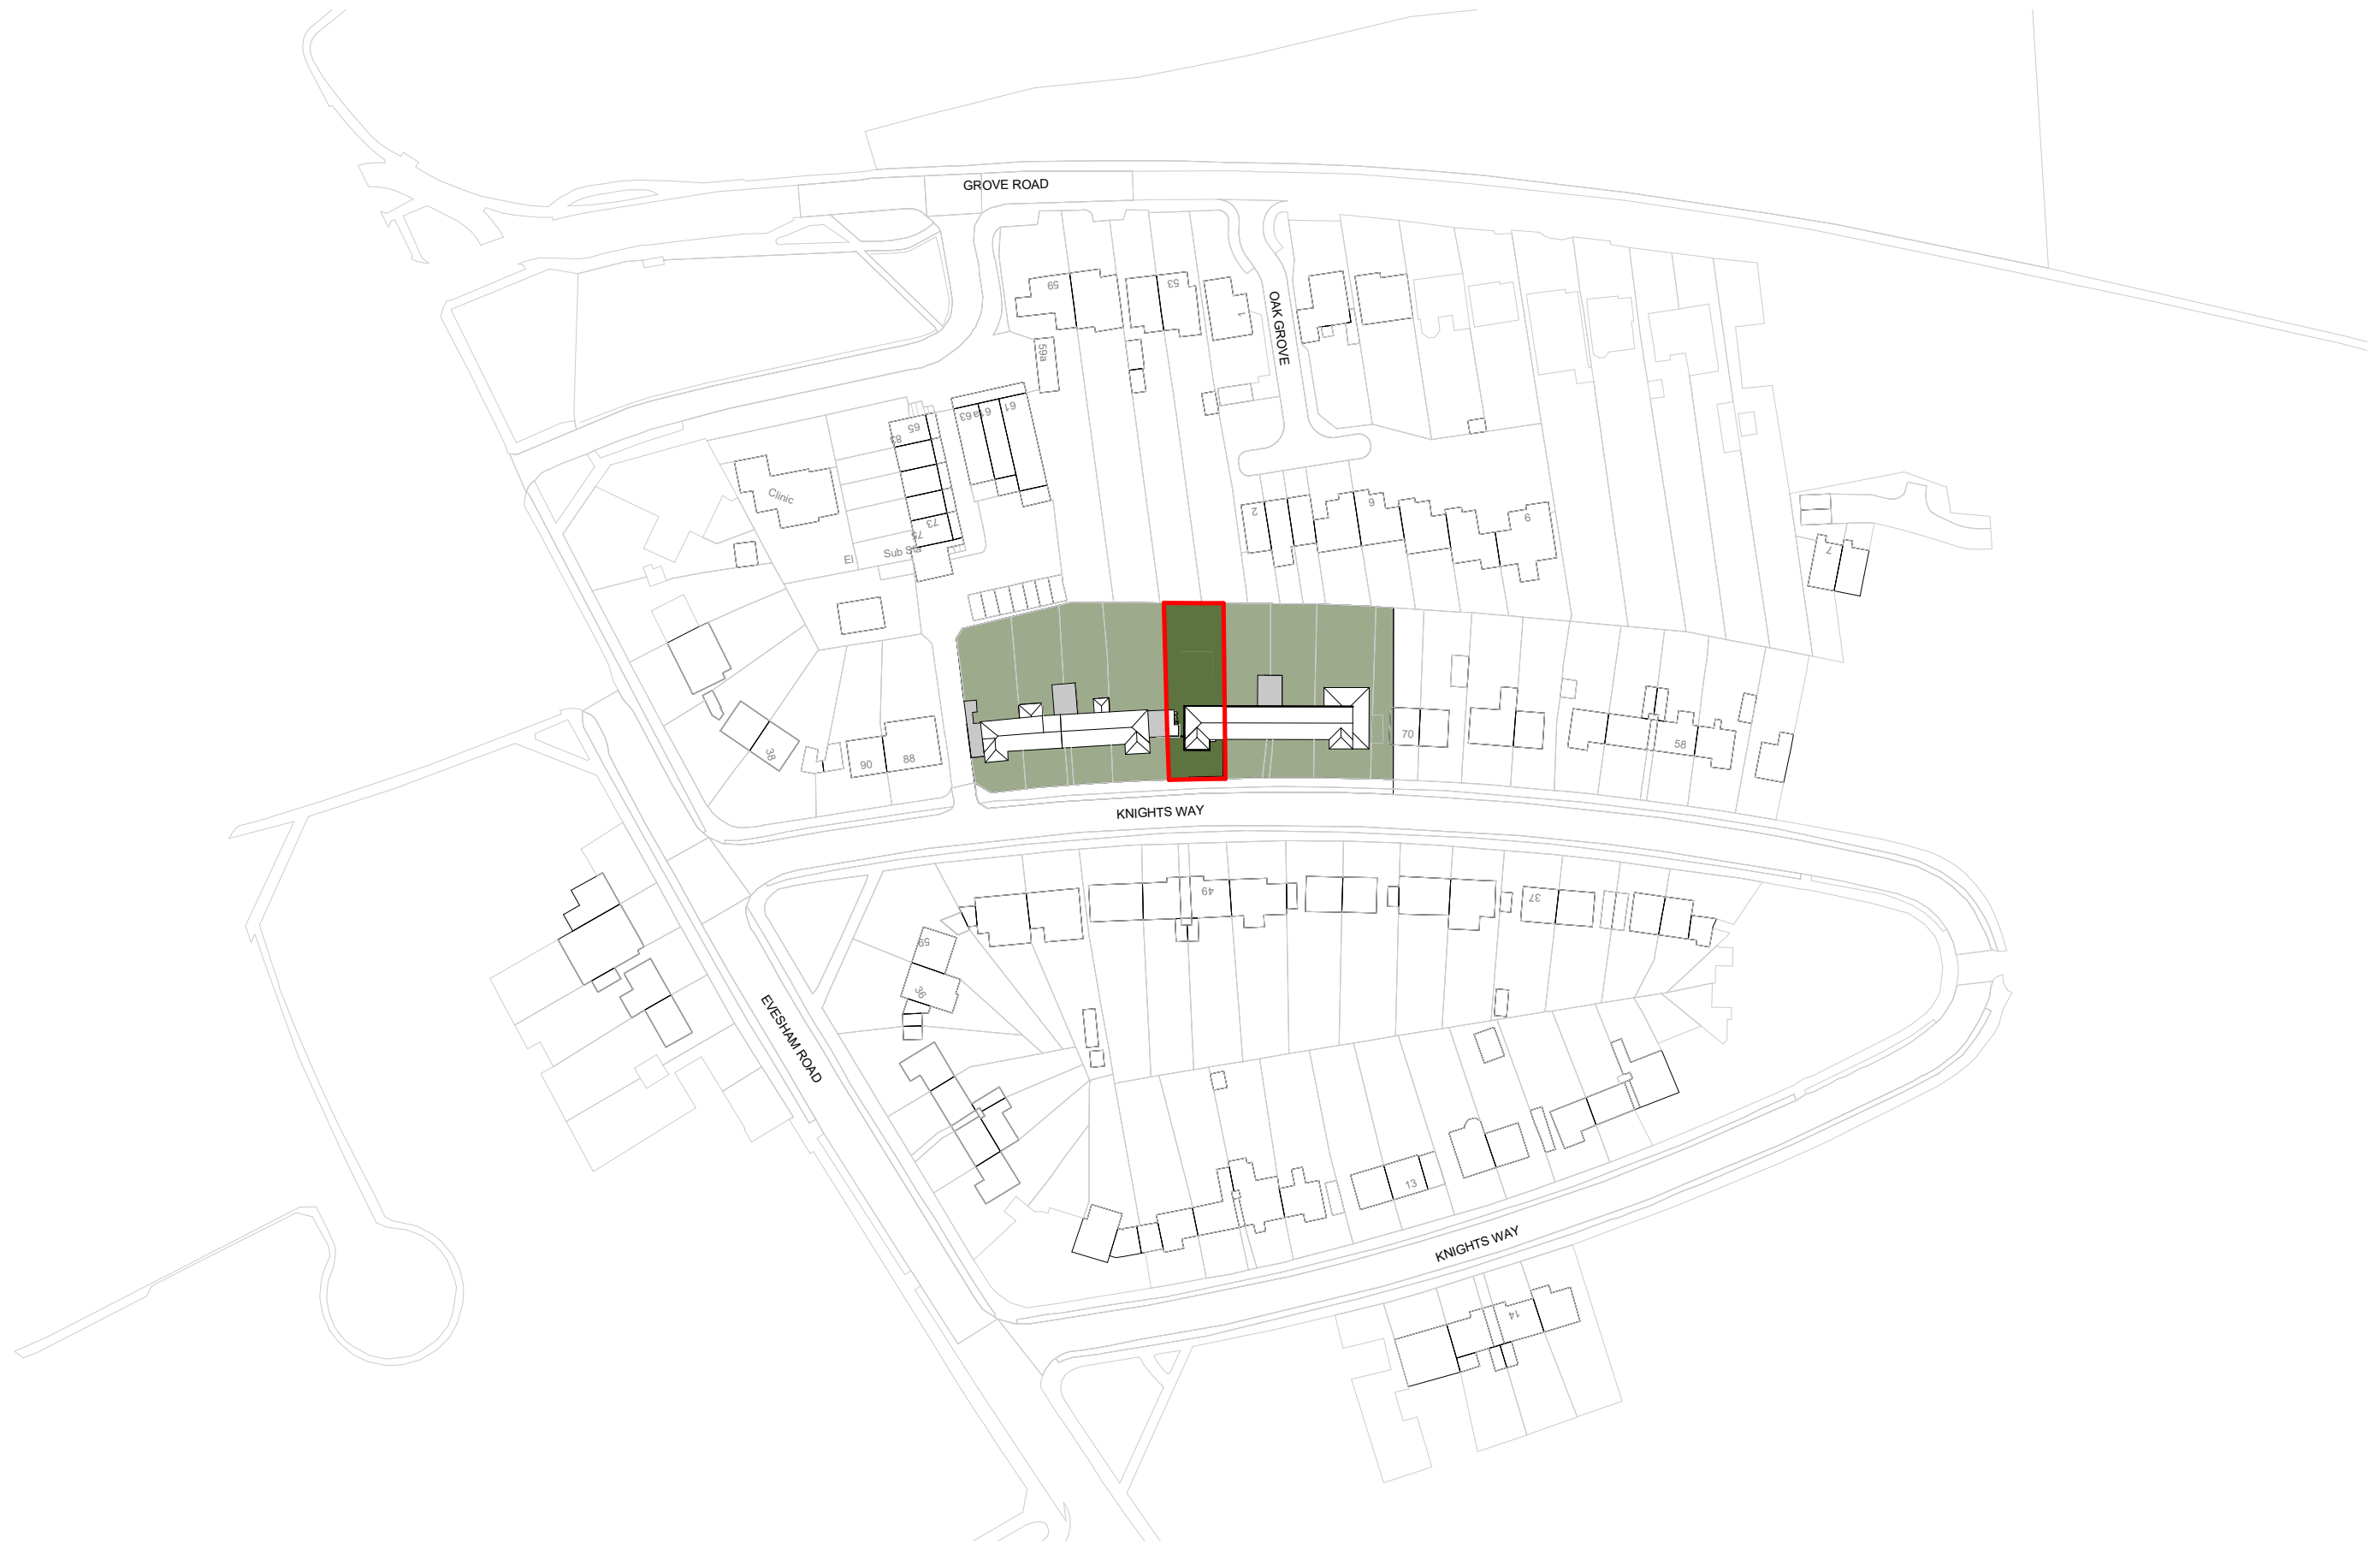

PLANNING

Project No 19001	Drawing No E-PL-001	Revision	Drawing Title Location Plan	Project 78 Knights Way Road			
 Reform ARCHITECTURAL DESIGN		Revision	Date	Drn	Date	04/05/2019	
					Scale	1 : 1250 @ A3	
					Drawn by	Check by	
					ROR	ROR	