



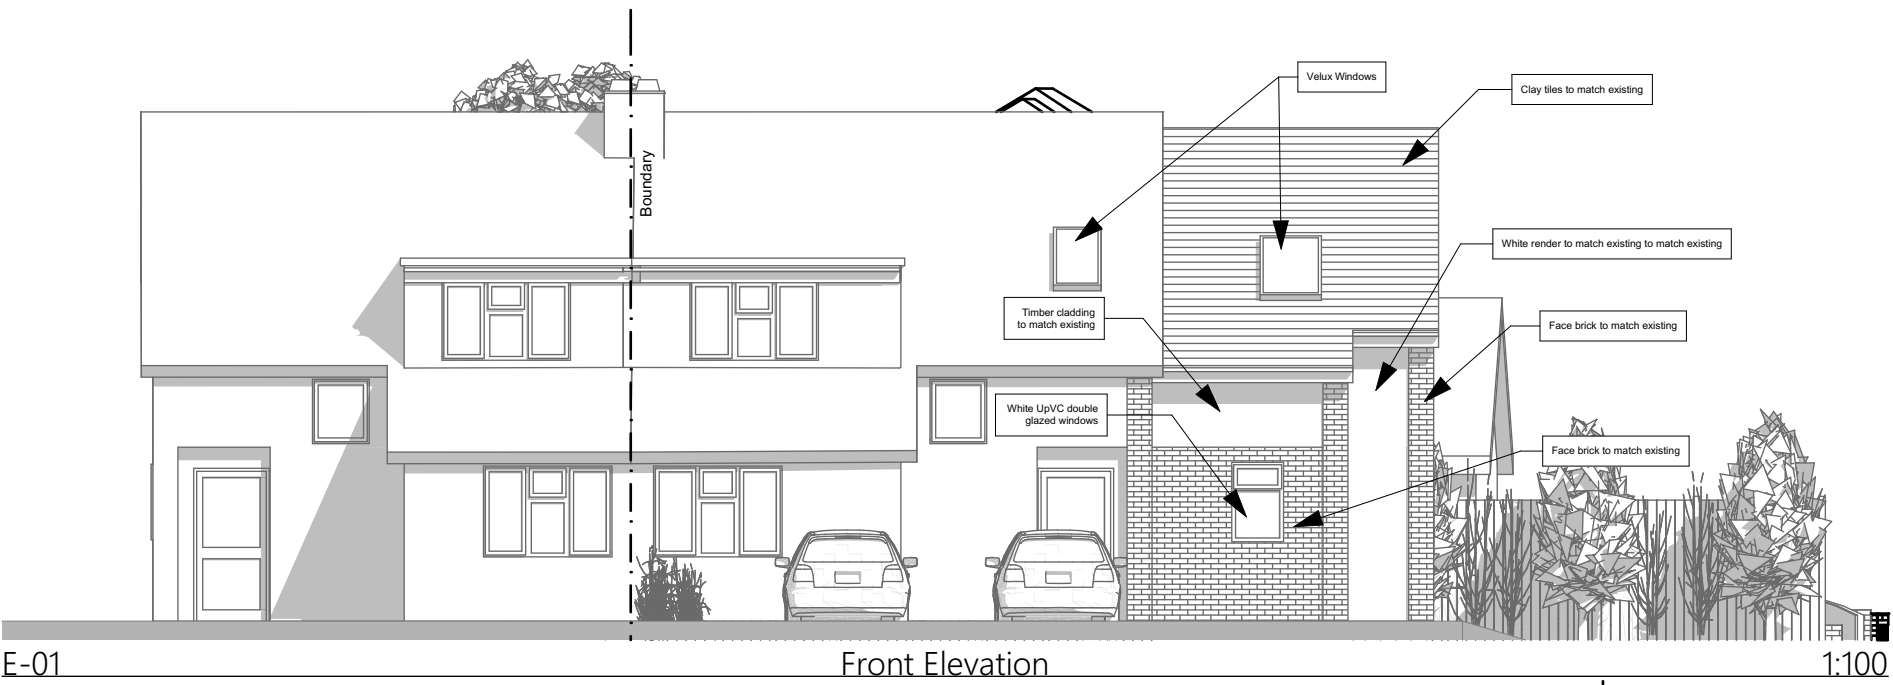

© This drawing remains the property of The Keen Partnership and shall not be copied without prior written consent.

All dimensions to be checked on site and any discrepancies to be reported before work commences.

Notes:

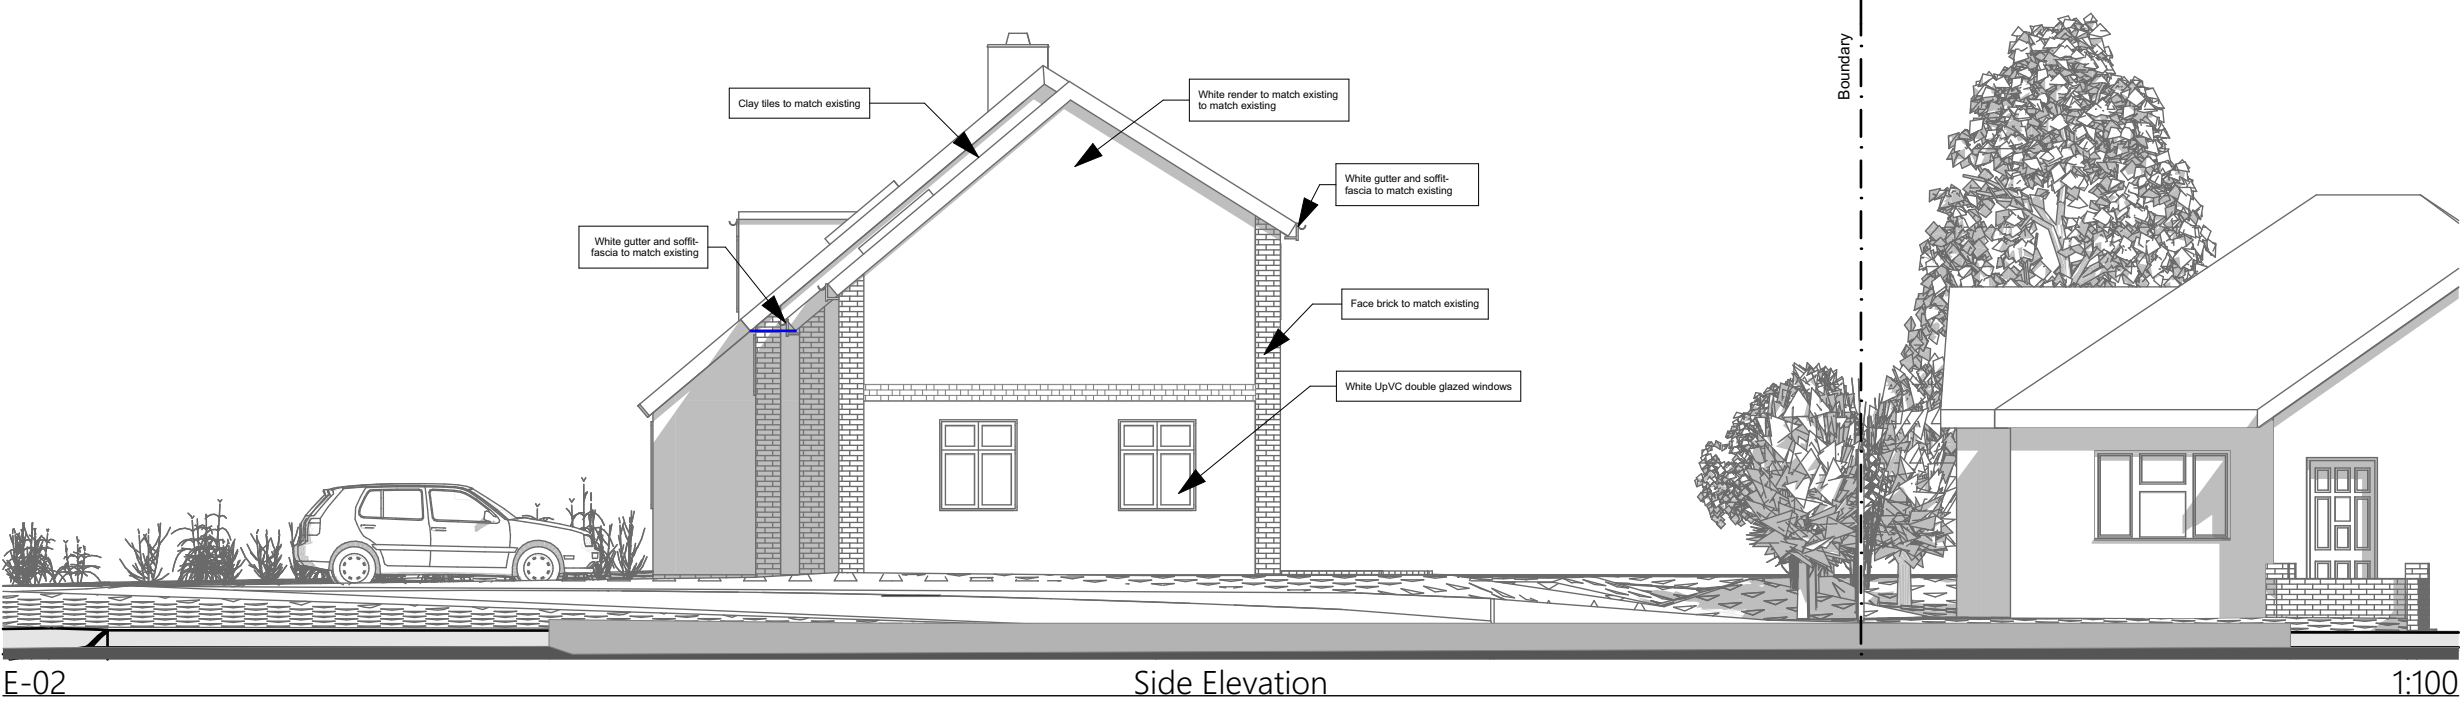

Rev	Comment	By	Date
-----	---------	----	------

THE
KEEN
PARTNERSHIP

The Courtyard
Edinburgh Road
Reading
RG30 2UA
Tel: 0118 9510855
Fax: 0118 951866
Email: info@keenpartnership.co.uk

Client:
Mr. T. Parris

Job Title:
2 Fontwell Drive Tilehurst

Drawing Title:
Proposed Elevations

Status:
Householder App

Date Drawn: 15/10/2019	Drawn By: C.P.	Scale: 1:100@A3
---------------------------	-------------------	--------------------

Job No: 8854	Drg No: PL-10 Rev A	Rev:
-----------------	------------------------	------

