



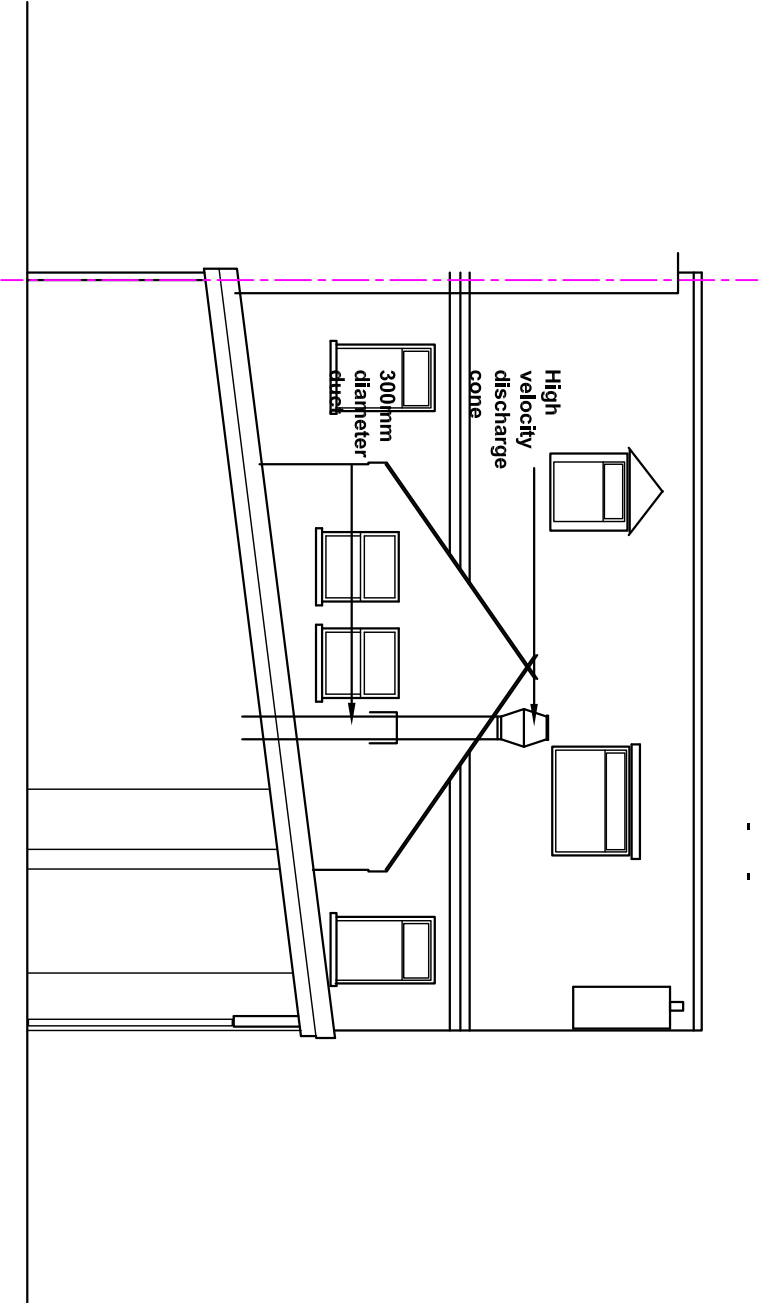

sectional rear

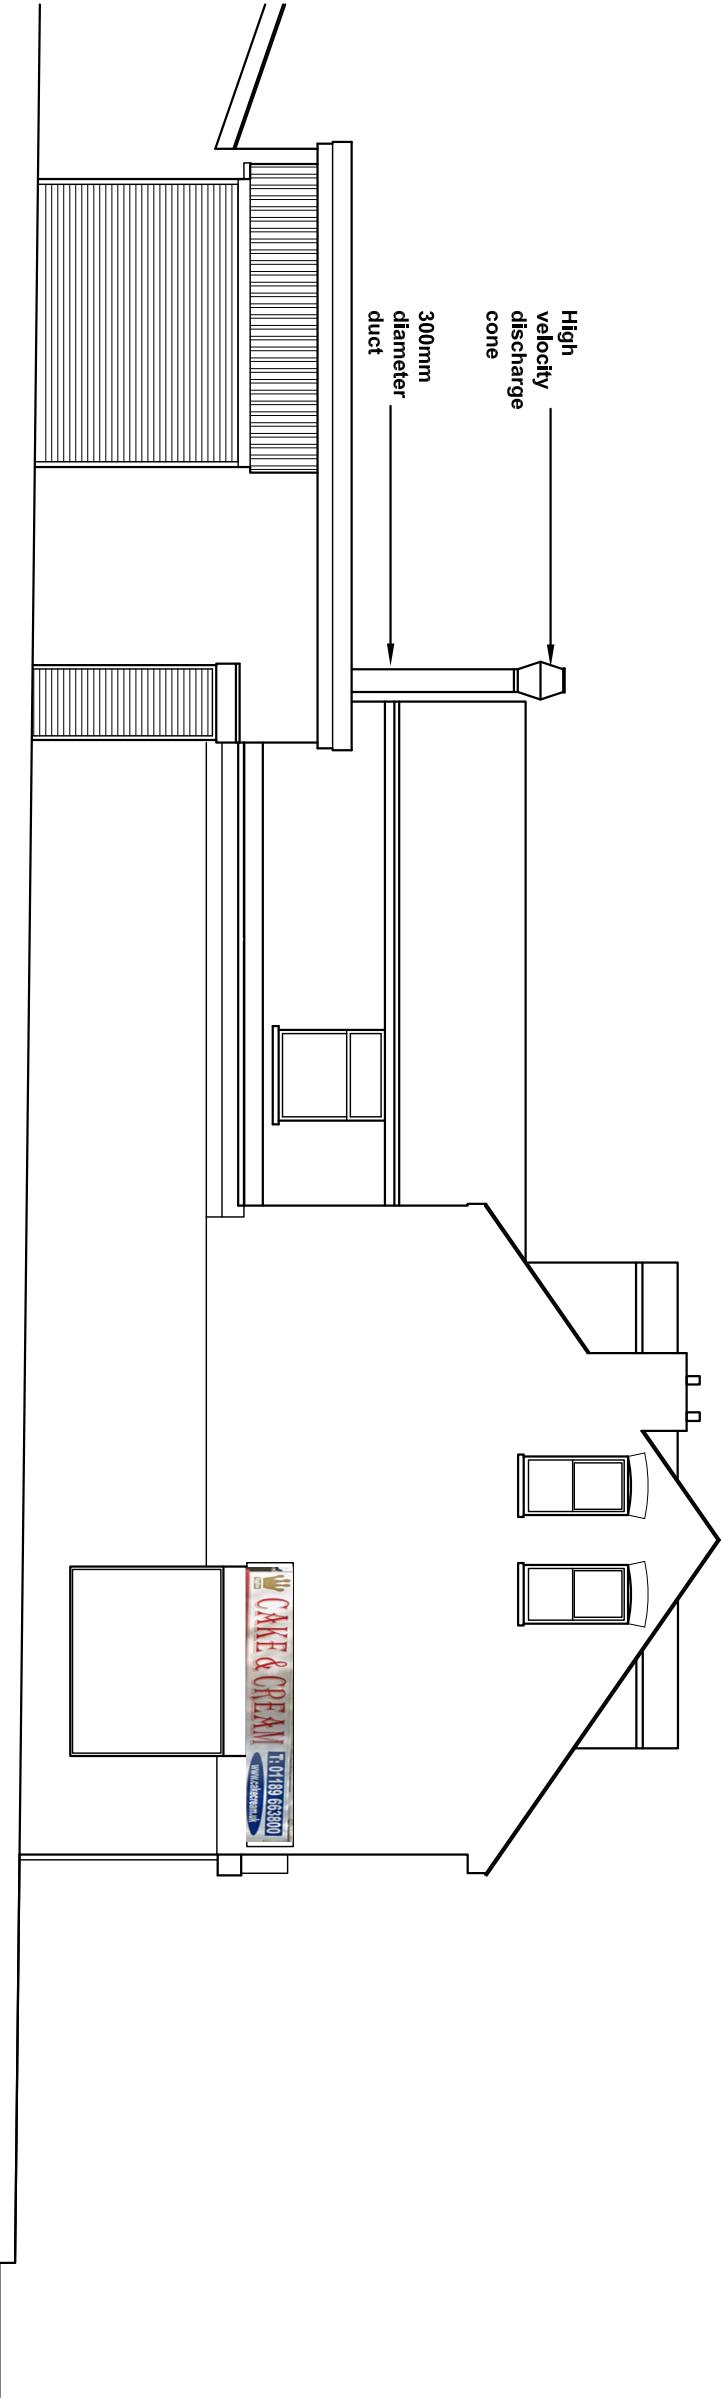

side

PROPOSED ELEVATIONS 1:100

