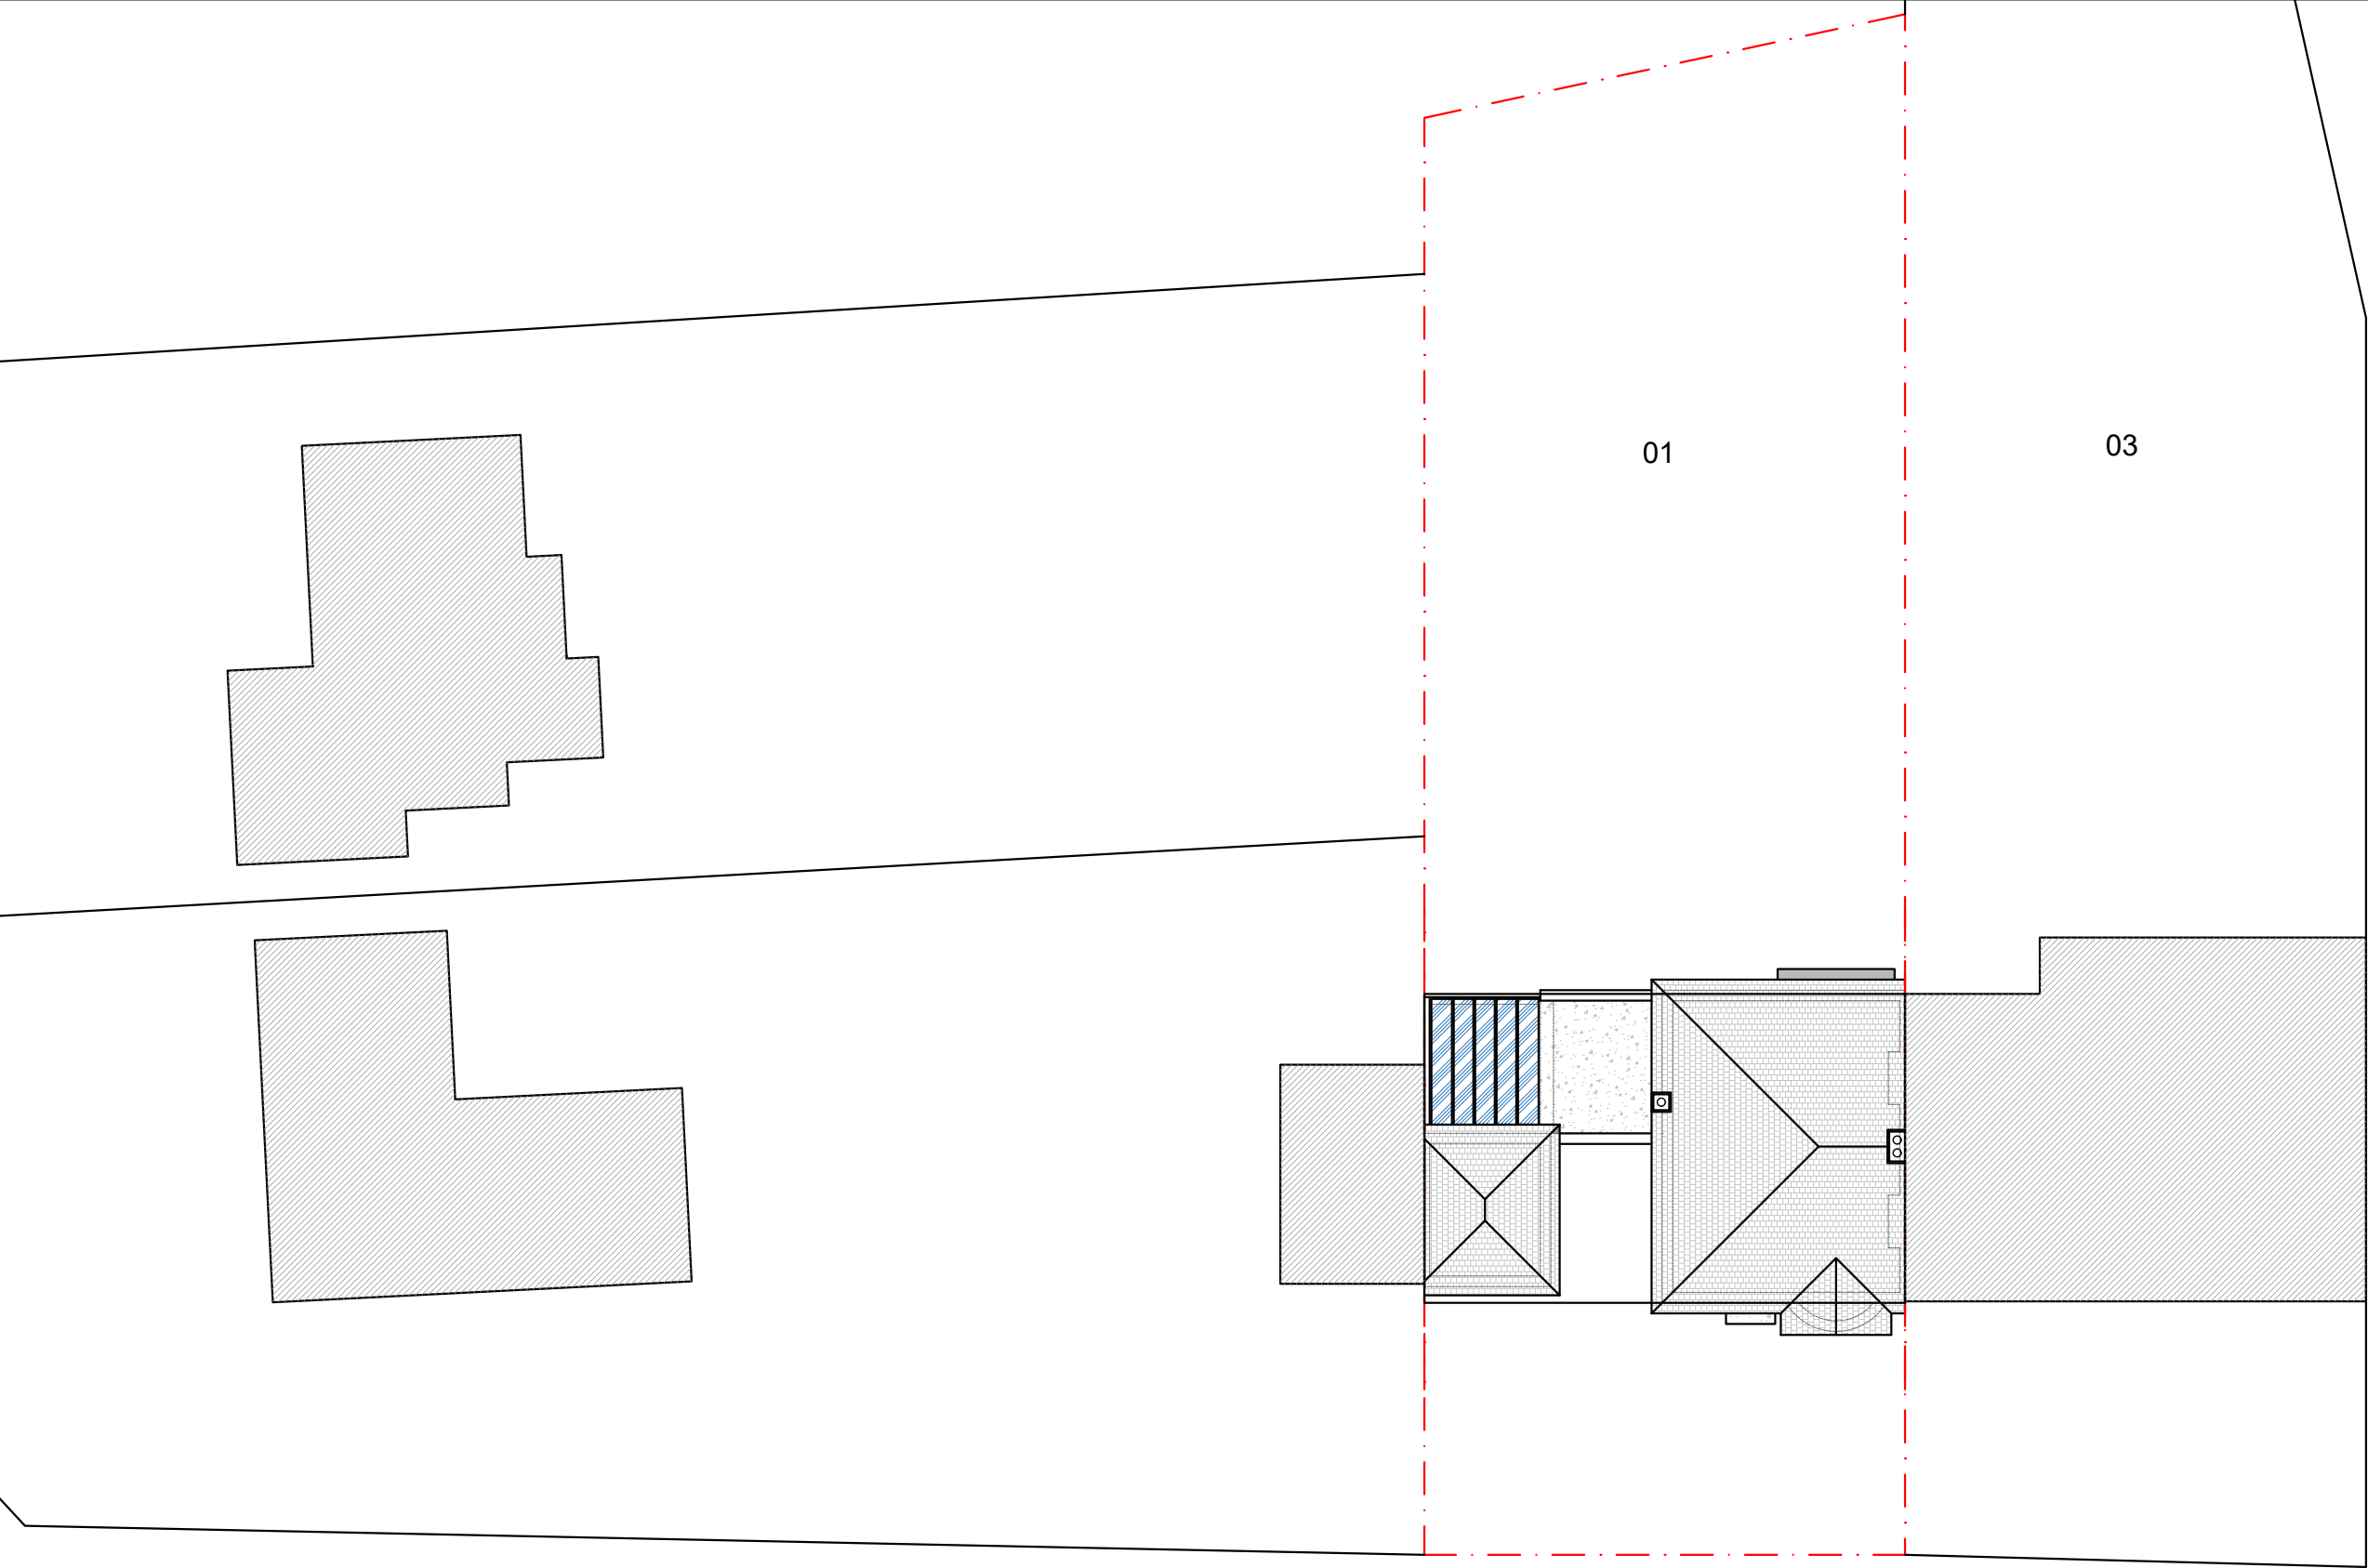


0 2 20 metres

Existing Block Plan

- Notes
1. All materials to match existing unless otherwise noted.
  2. Do not scale for the construction purposes.
  3. The contractor must verify all dimension on site prior to commencement of works.
  4. This document is copyright of the originator and must be treated as confidential.

Project  
1 Crawshay Drive,  
Caversham  
Reading  
RG4 8SX

Drawing title  
Existing Block plan

Drawing no  
04

Rev  
-

Scale  
1:200 @ A2

Date  
Jun 2019



1 Right Plan -  
Dariusz Kusyk  
1rightplan@gmail.com  
07955 449 285