


NOTE

ALL MATERIALS INTENDED TO BE USED ON
NEW EXTENSION ARE TO MATCH EXISTING.
THIS DRAWING HAS BEEN PREPARED WITHOUT
THE BENEFIT OF AN ACCURATE SITE SURVEY

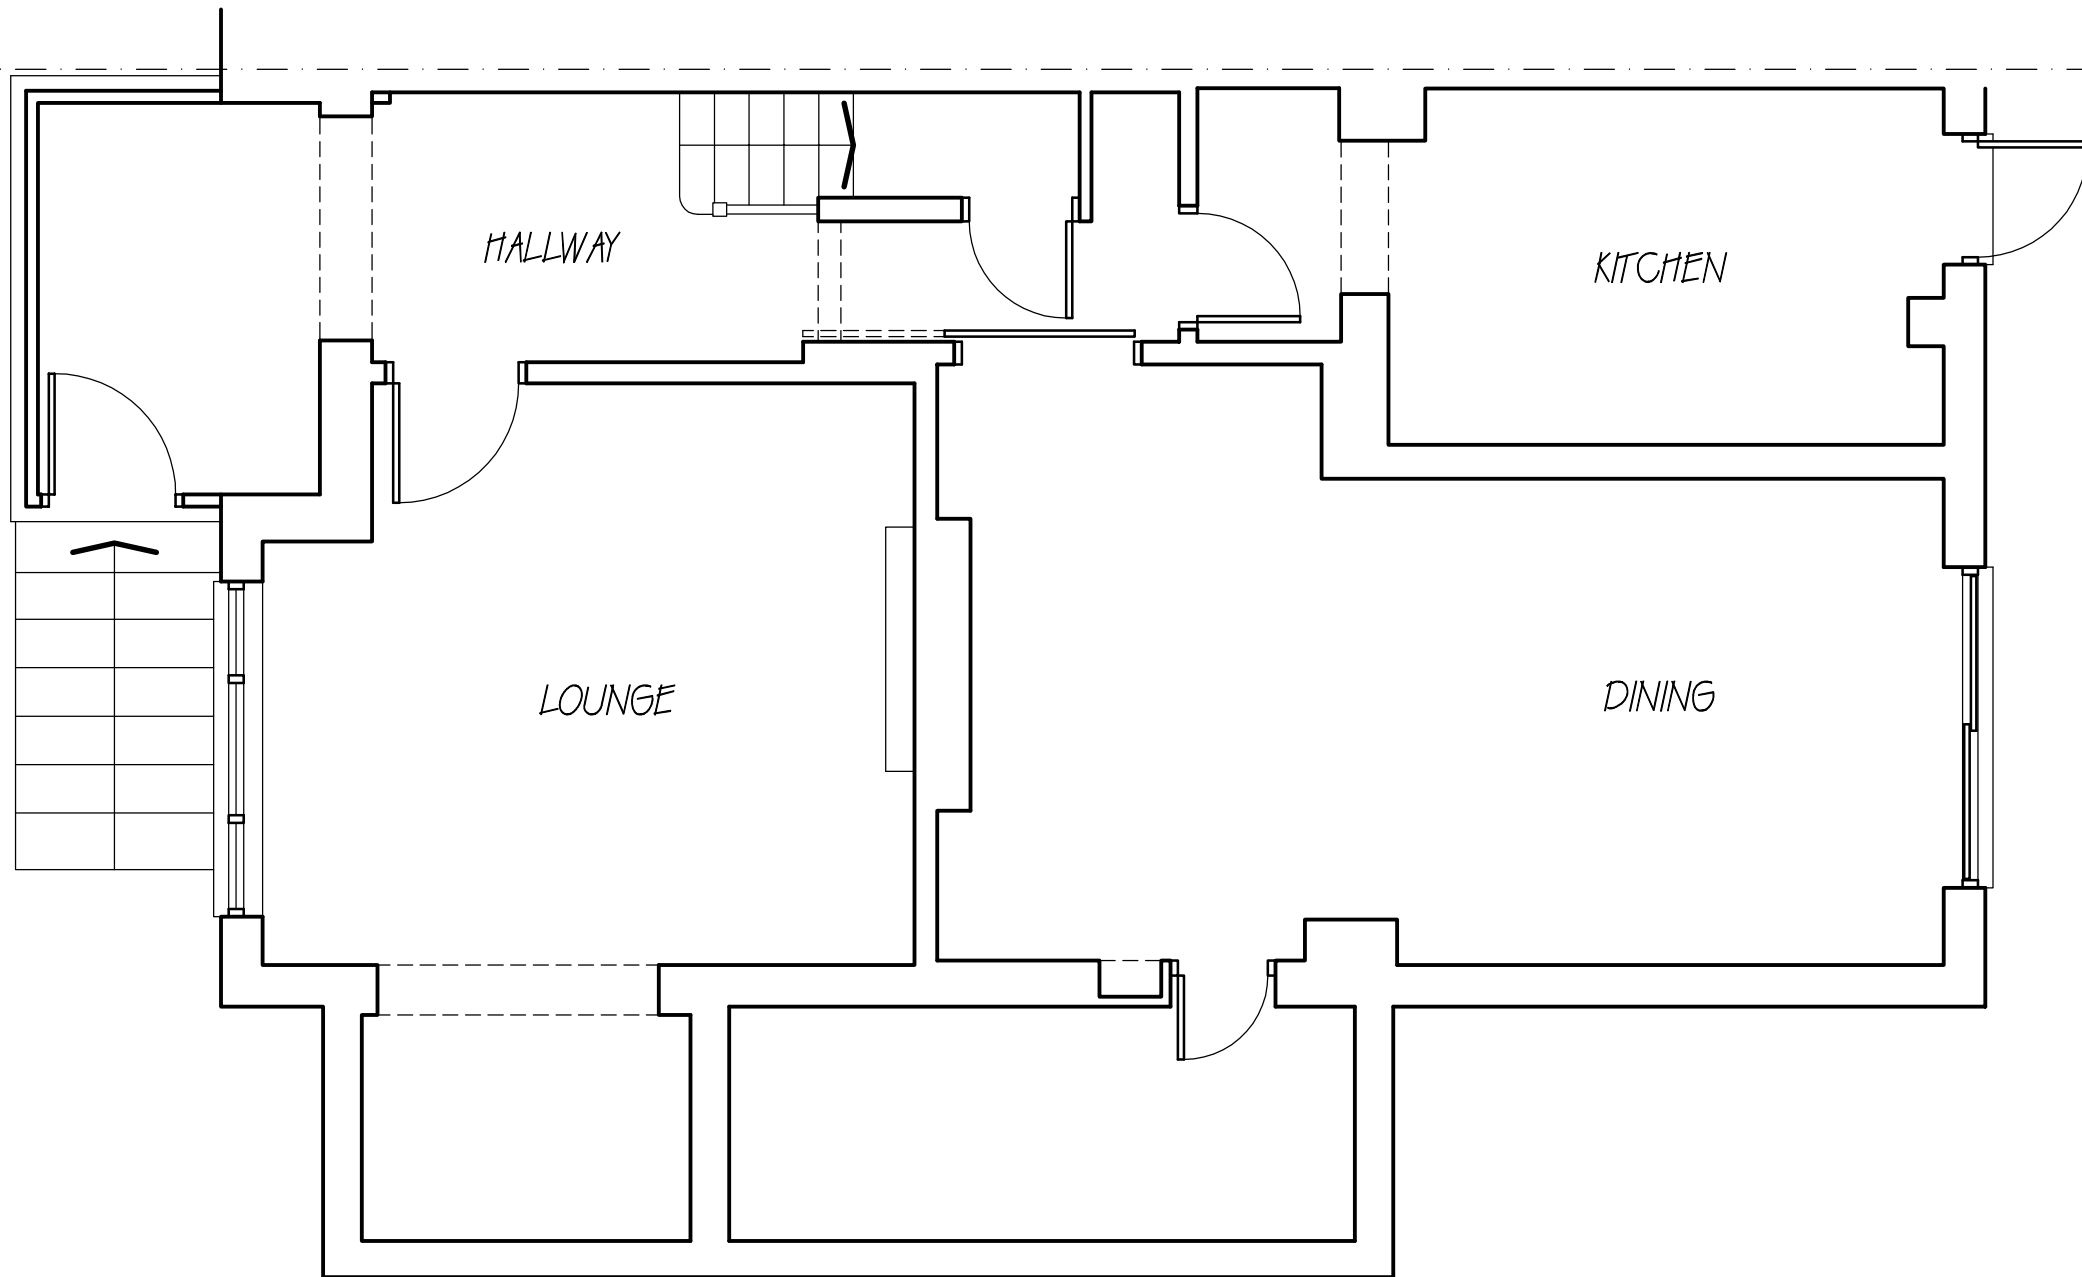

EXISTING GROUND FLOOR LAYOUT



SCALE BAR 1 : 50



RICHARD FENN DESIGNS LIMITED

11 HARRIER CLOSE, WOODLEY,
READING, BERKSHIRE. RG5 4PE.
Telephone READING (0118) 9691684
E-Mail : architect@ntlworld.com

PROPOSED SINGLE STOREY FRONT EXTENSION
WITH RAMPED DISABILITY ACCESS TO
REPLACE EXISTING at 156 CRESSINGHAM ROAD,
READING for MR AND MRS MOHAMMED ASHRAF.

EXISTING LAYOUT

DATE

JUNE 26th 2019

SCALE

1 : 50

DRAWING No.

MA.11

REVISION