



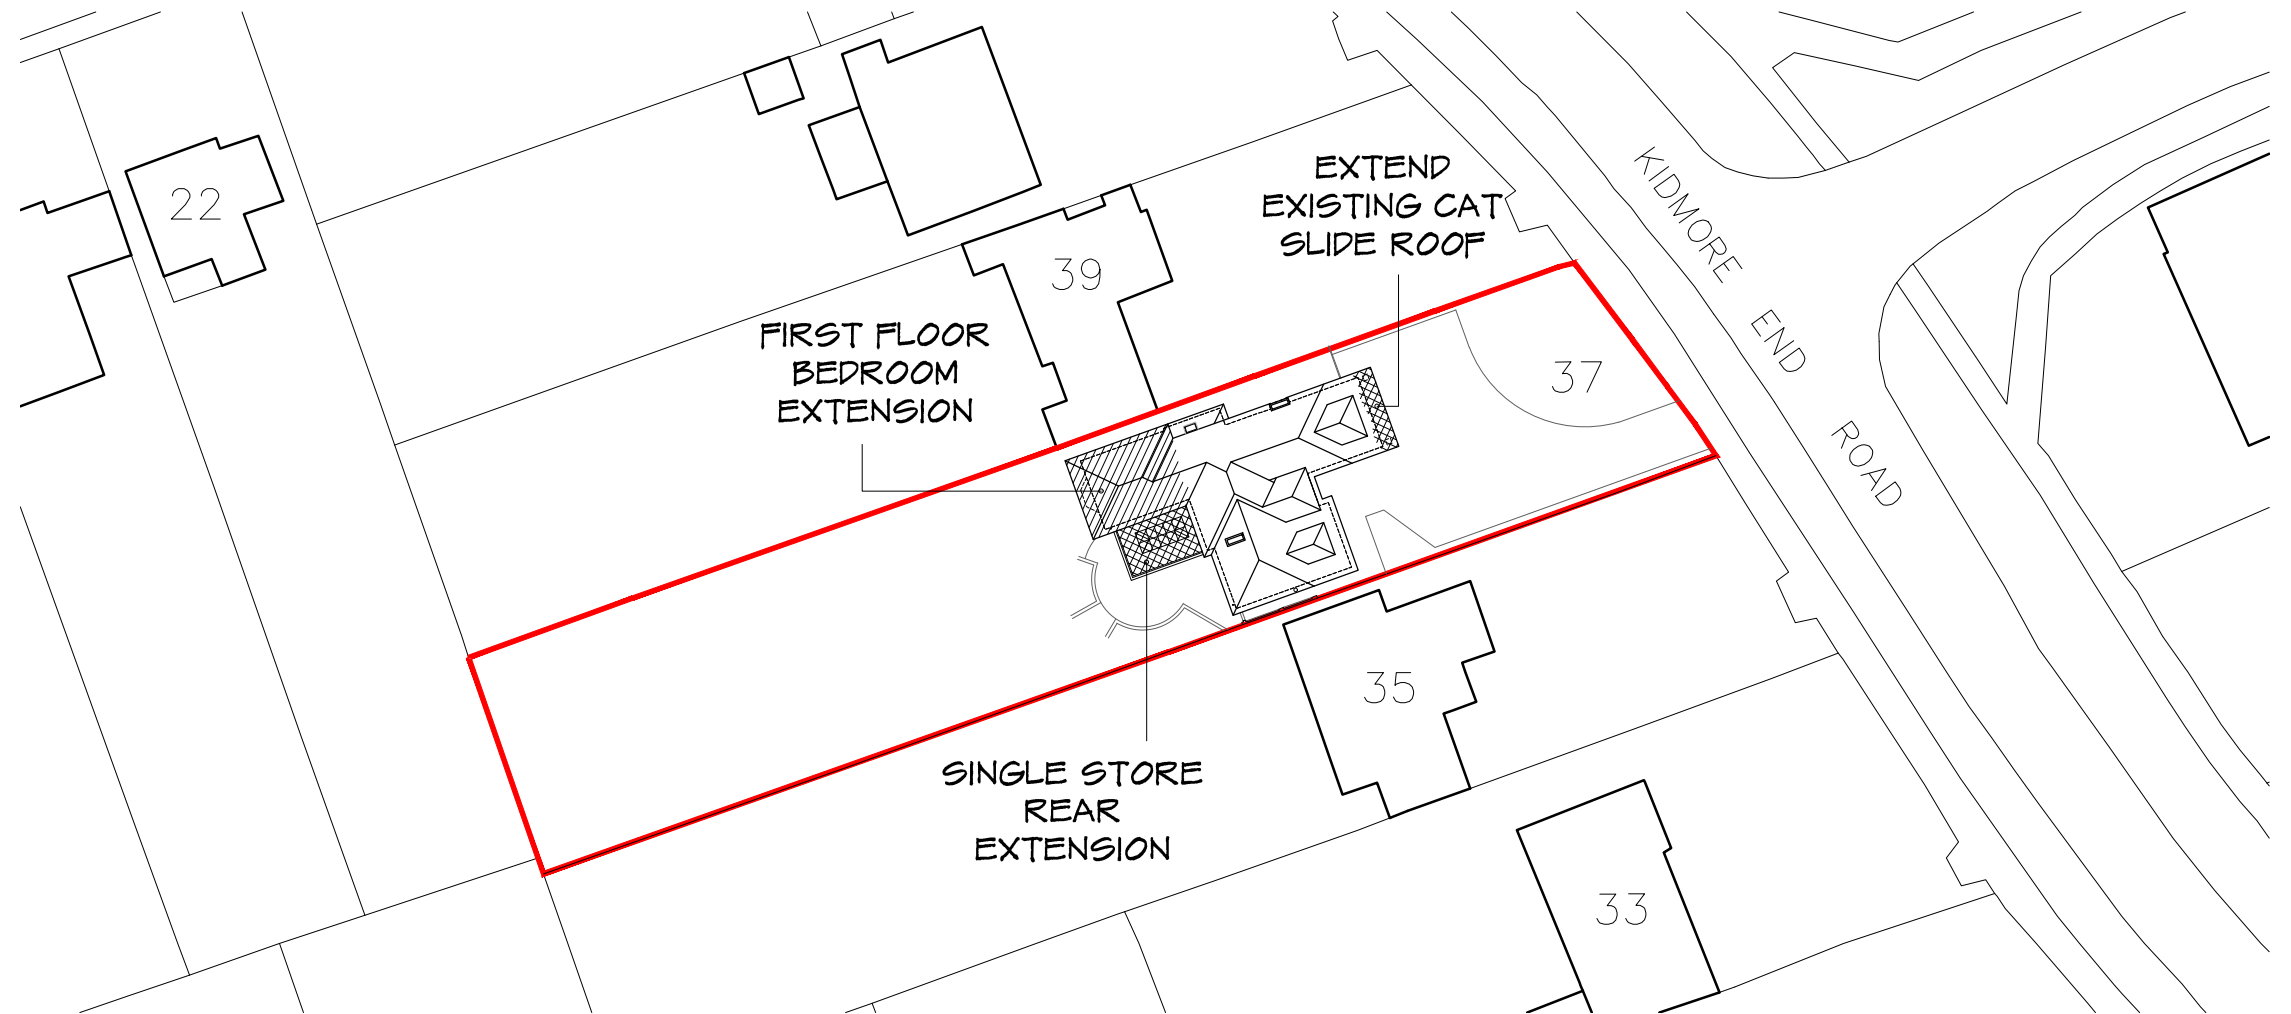


Block Plan 1:500

1:500 scale Bar
This Drawing has been produced for printing onto A3 size paper,

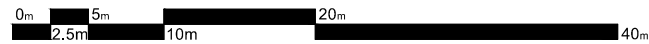

Location Plan 1:1250

1:1250 scale Bar
This Drawing has been produced for printing onto A3 size paper,

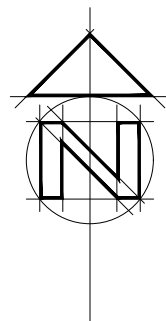

REV	COMMENTS	DATE



CLIENT Mr & Mrs J. Lavell
PROJECT 37 Kidmore End Road,
Emmer Green, Reading RG4 8SN.

DRAWING Block and Location Plan

STATUS 1:500 / 1:1250 **DRAWN** DNA **CHECKED** NO 3610 / 200 **REV** .. **DATE** JUN 2019

SCALE 1:500 / 1:1250 **DRAWN** DNA **CHECKED** NO 3610 / 200 **REV** ..
THIS DRAWING MUST NOT BE SCALED UNLESS ISSUED FOR PLANNING PURPOSES. ALL DIMENSIONS ARE TO BE VERIFIED PRIOR TO SETTING OUT, COMMENCING WORK, OR PRODUCTION OF FABRICATION DRAWINGS. REPORT ANY DISCREPANCIES TO THE SUPERVISING OFFICER IMMEDIATELY. ©