

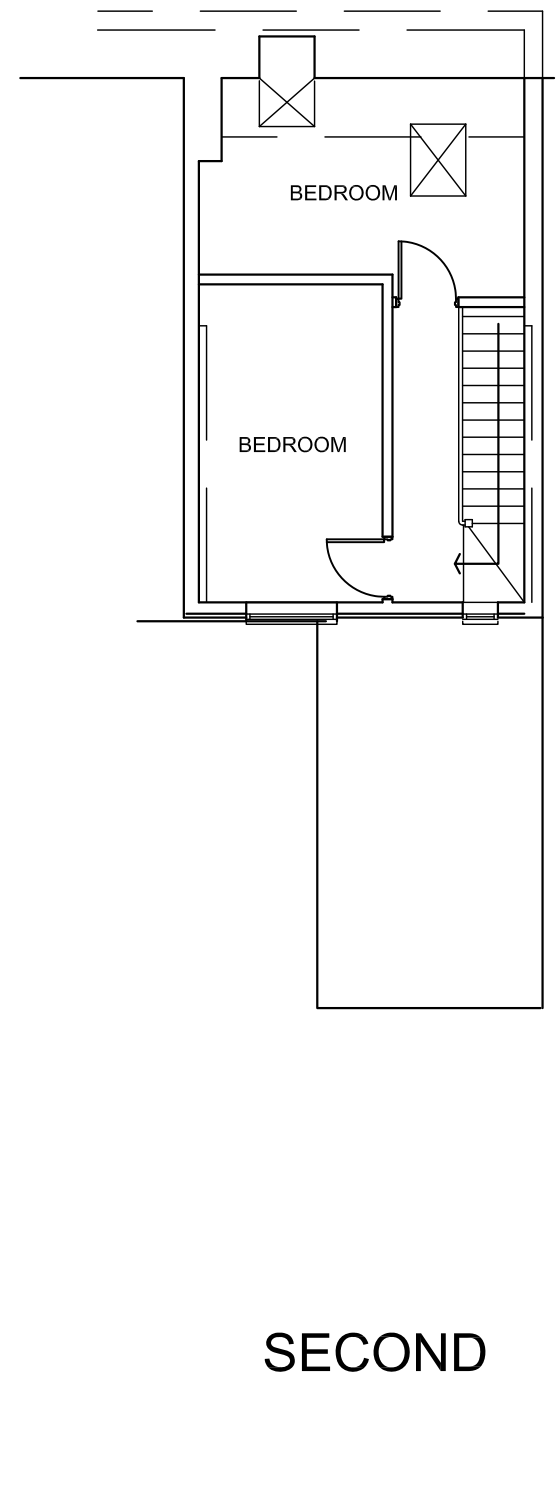
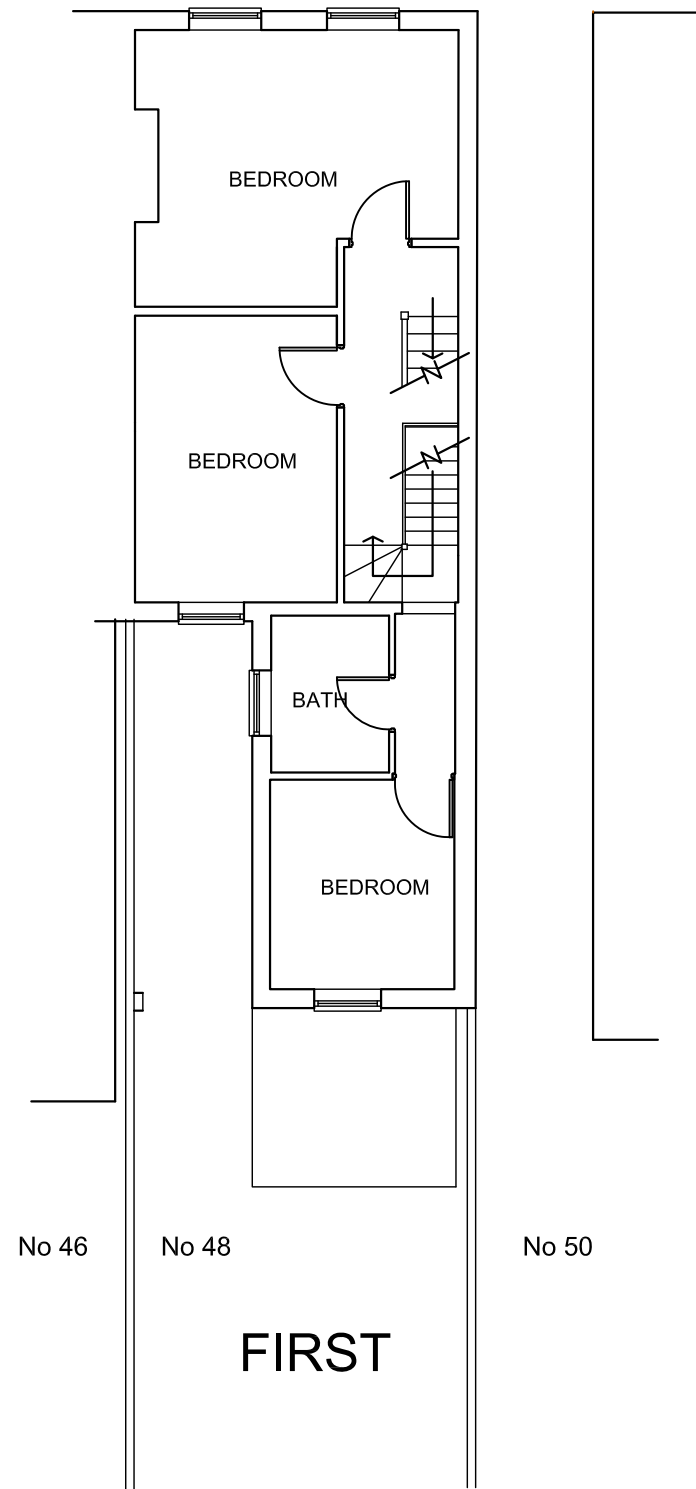


No.	Revision	Date
-	-	-

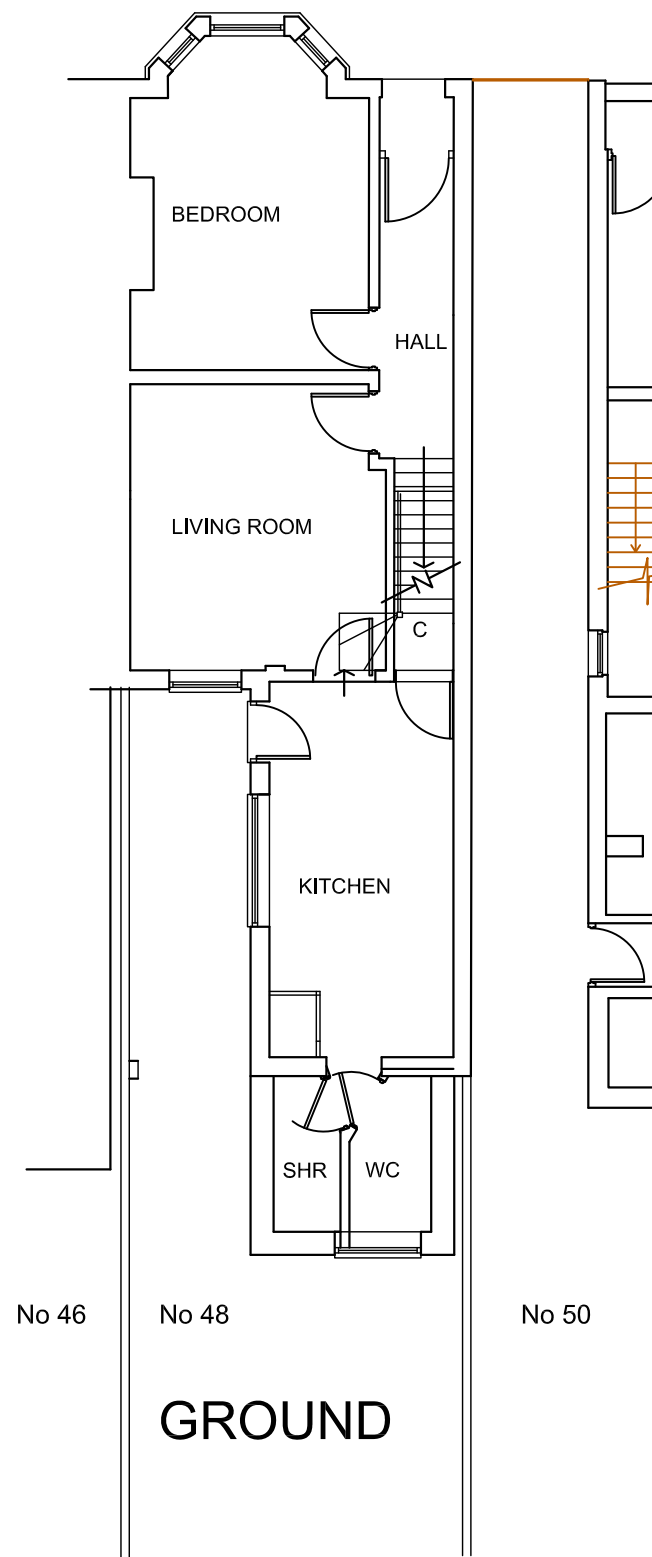

RAMMURTI DESIGN LTD
ARCHITECTURAL & PLANNING SERVICES
268 TILEHURST ROAD, READING RG30 2NE
TEL/FAX:01189510628 MOB:07799883574

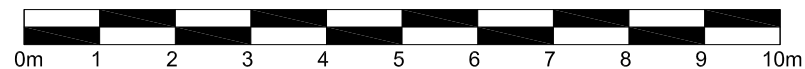

Certificate of Lawfulness to confirm use of Dwelling as Home
in Multiple Occupaton
at 48 Donnington Road, Reading RG1 5ND
for Mr Khatter

EXISTING FLOOR PLANS
Scale: 1/100
Date: February 2019 48Don:003 Rev -