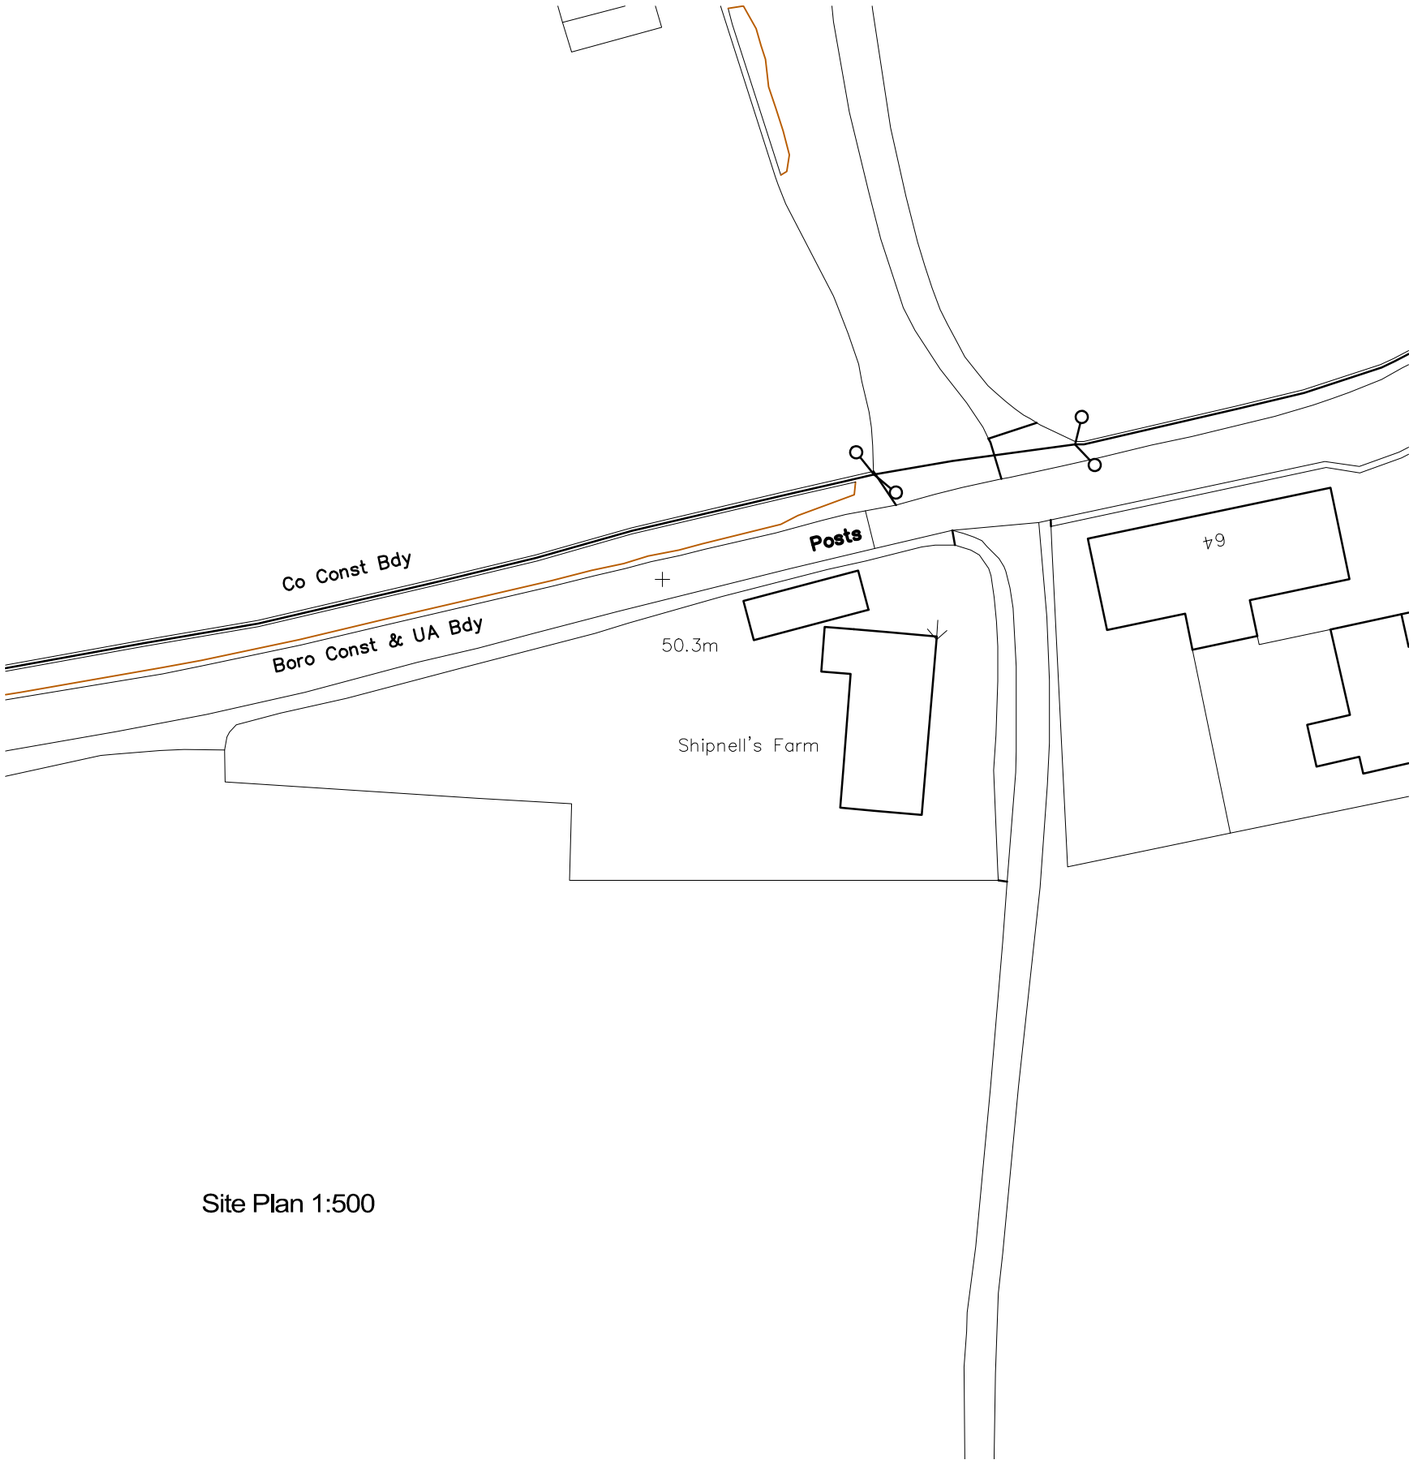

Site Plan 1:500

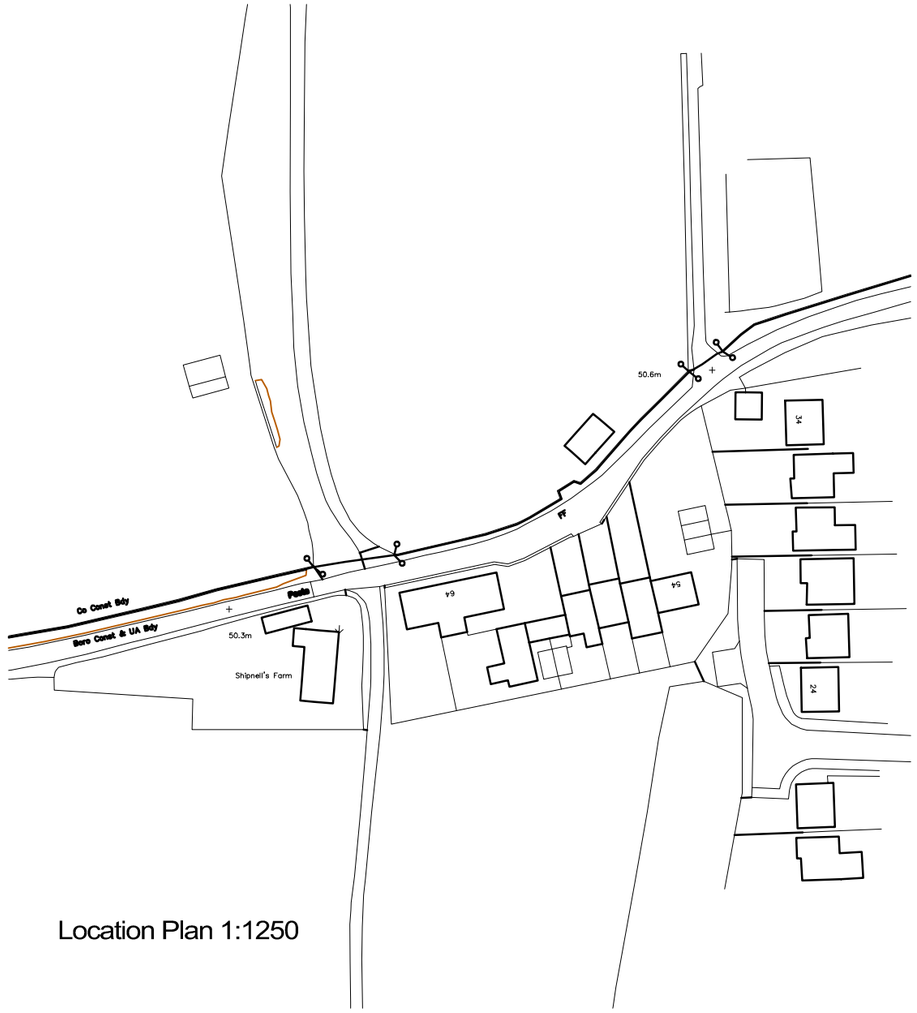

Location Plan 1:1250

REV	COMMENTS	DATE

DAY•TANNER
ARCHITECTURE & PLANNING
www.daytanner.co.uk info@daytanner.co.uk 0118 989 0808

1:500 scale Bar
This Drawing has been produced for printing onto A3 size paper,

0m 2.5m 5m 10m 20m 40m

1:1250 scale Bar
This Drawing has been produced for printing onto A3 size paper,

0m 6.2m 12.5m 25m 50m 100m

CLIENT Mr R. Peacock
PROJECT Shipnells Farm, Gravel Hill
Caversham, Reading, RG4 8QL
DRAWING Existing Site Location Plan

STATUS Survey DATE May 2019
SCALE 1:500/1250 DRAWN JB CHECKED NO 3644/100 REV

THIS DRAWING MUST NOT BE SCALED UNLESS ISSUED FOR PLANNING PURPOSES. ALL DIMENSIONS ARE TO BE VERIFIED PRIOR TO SETTING OUT, COMMENCING WORK, OR PRODUCTION OF FABRICATION DRAWINGS. REPORT ANY DISCREPANCIES TO THE SUPERVISING OFFICER IMMEDIATELY. ©