


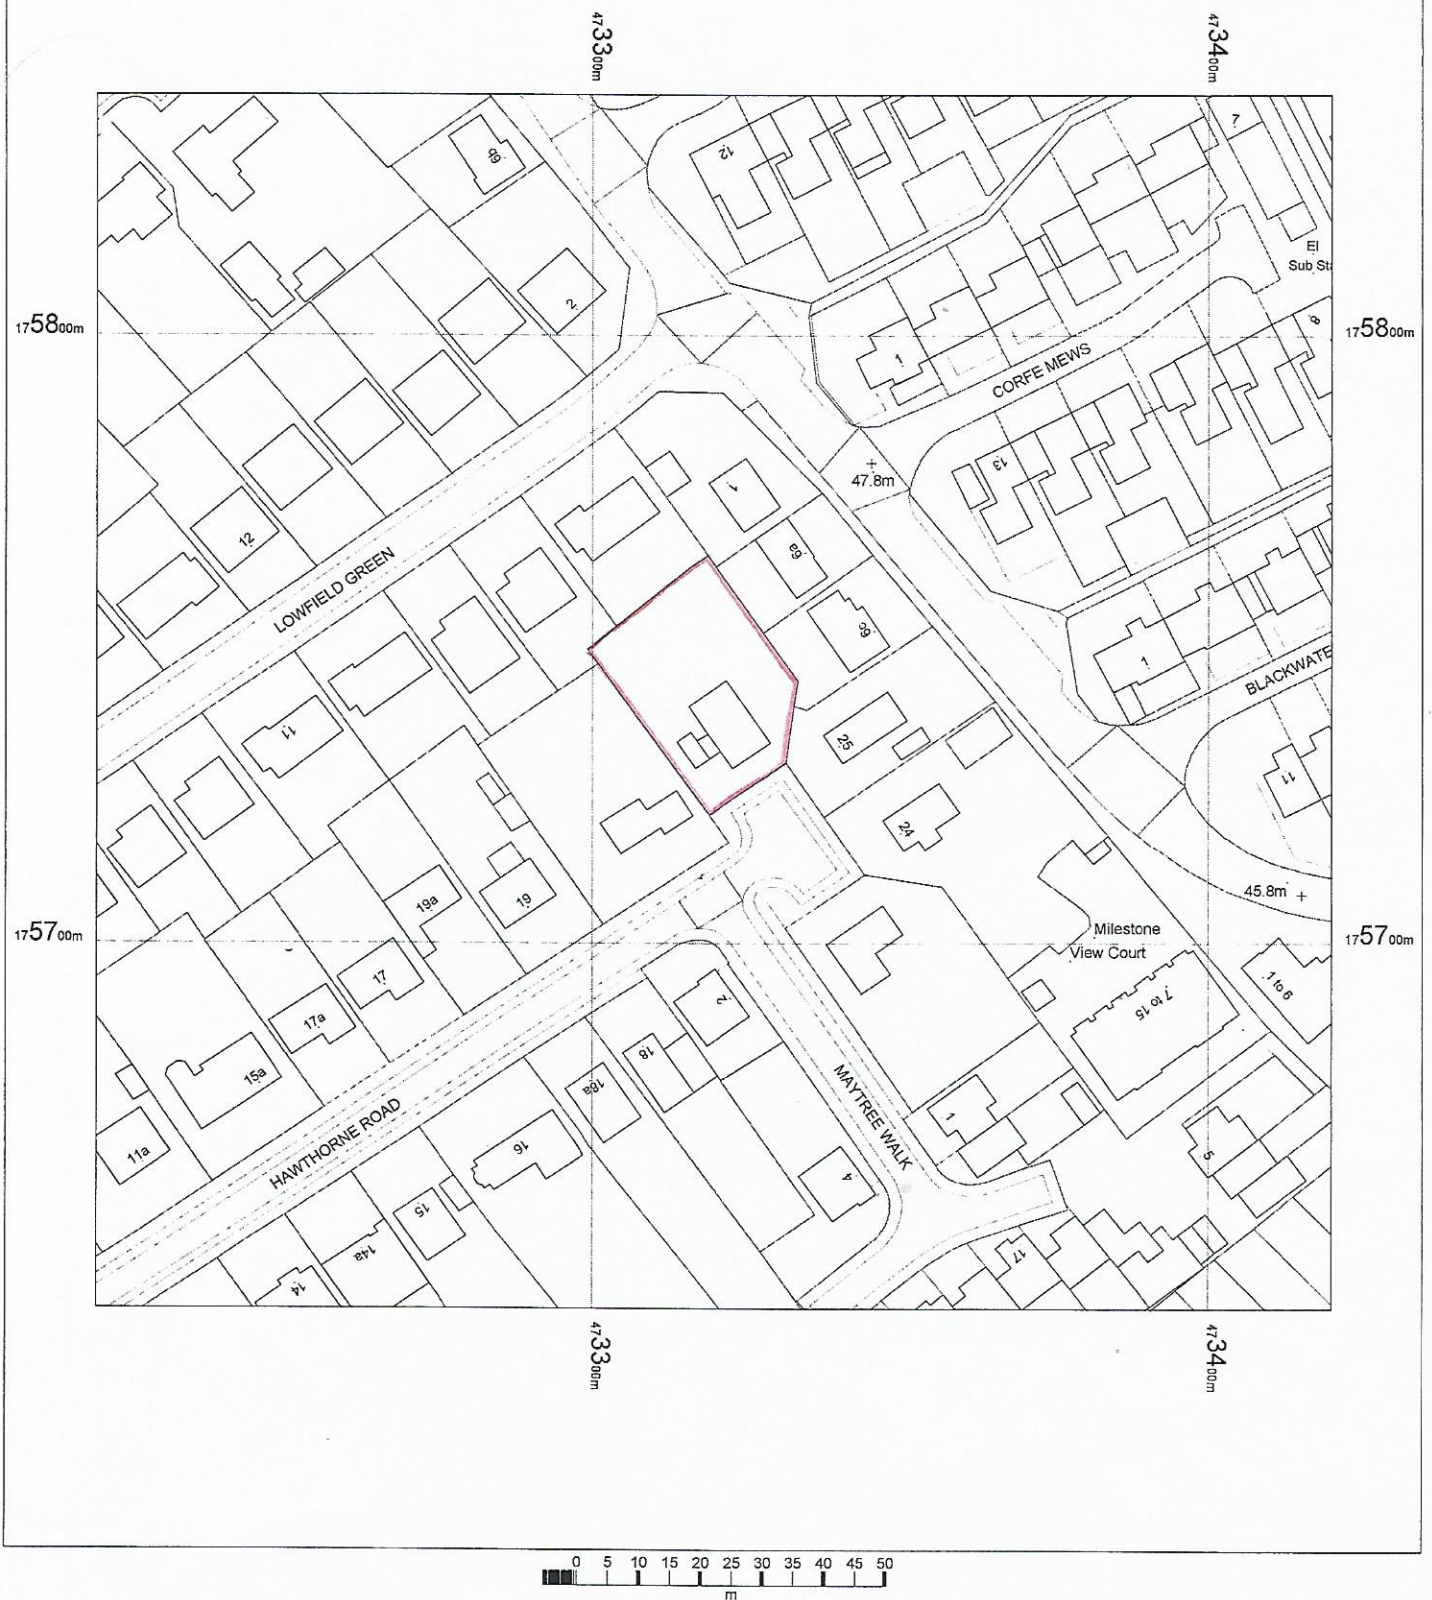

23 Hawthorne Road  
Caversham  
Reading  
RG4 6LY

OS Mastermap  
07 March 2011, ID: BW1-00062363  
maps.blackwell.co.uk

1:1250 scale print at A4, Centre: 473320 E, 175740 N



**BLACKWELL'S**  
www.blackwellmapping.co.uk