



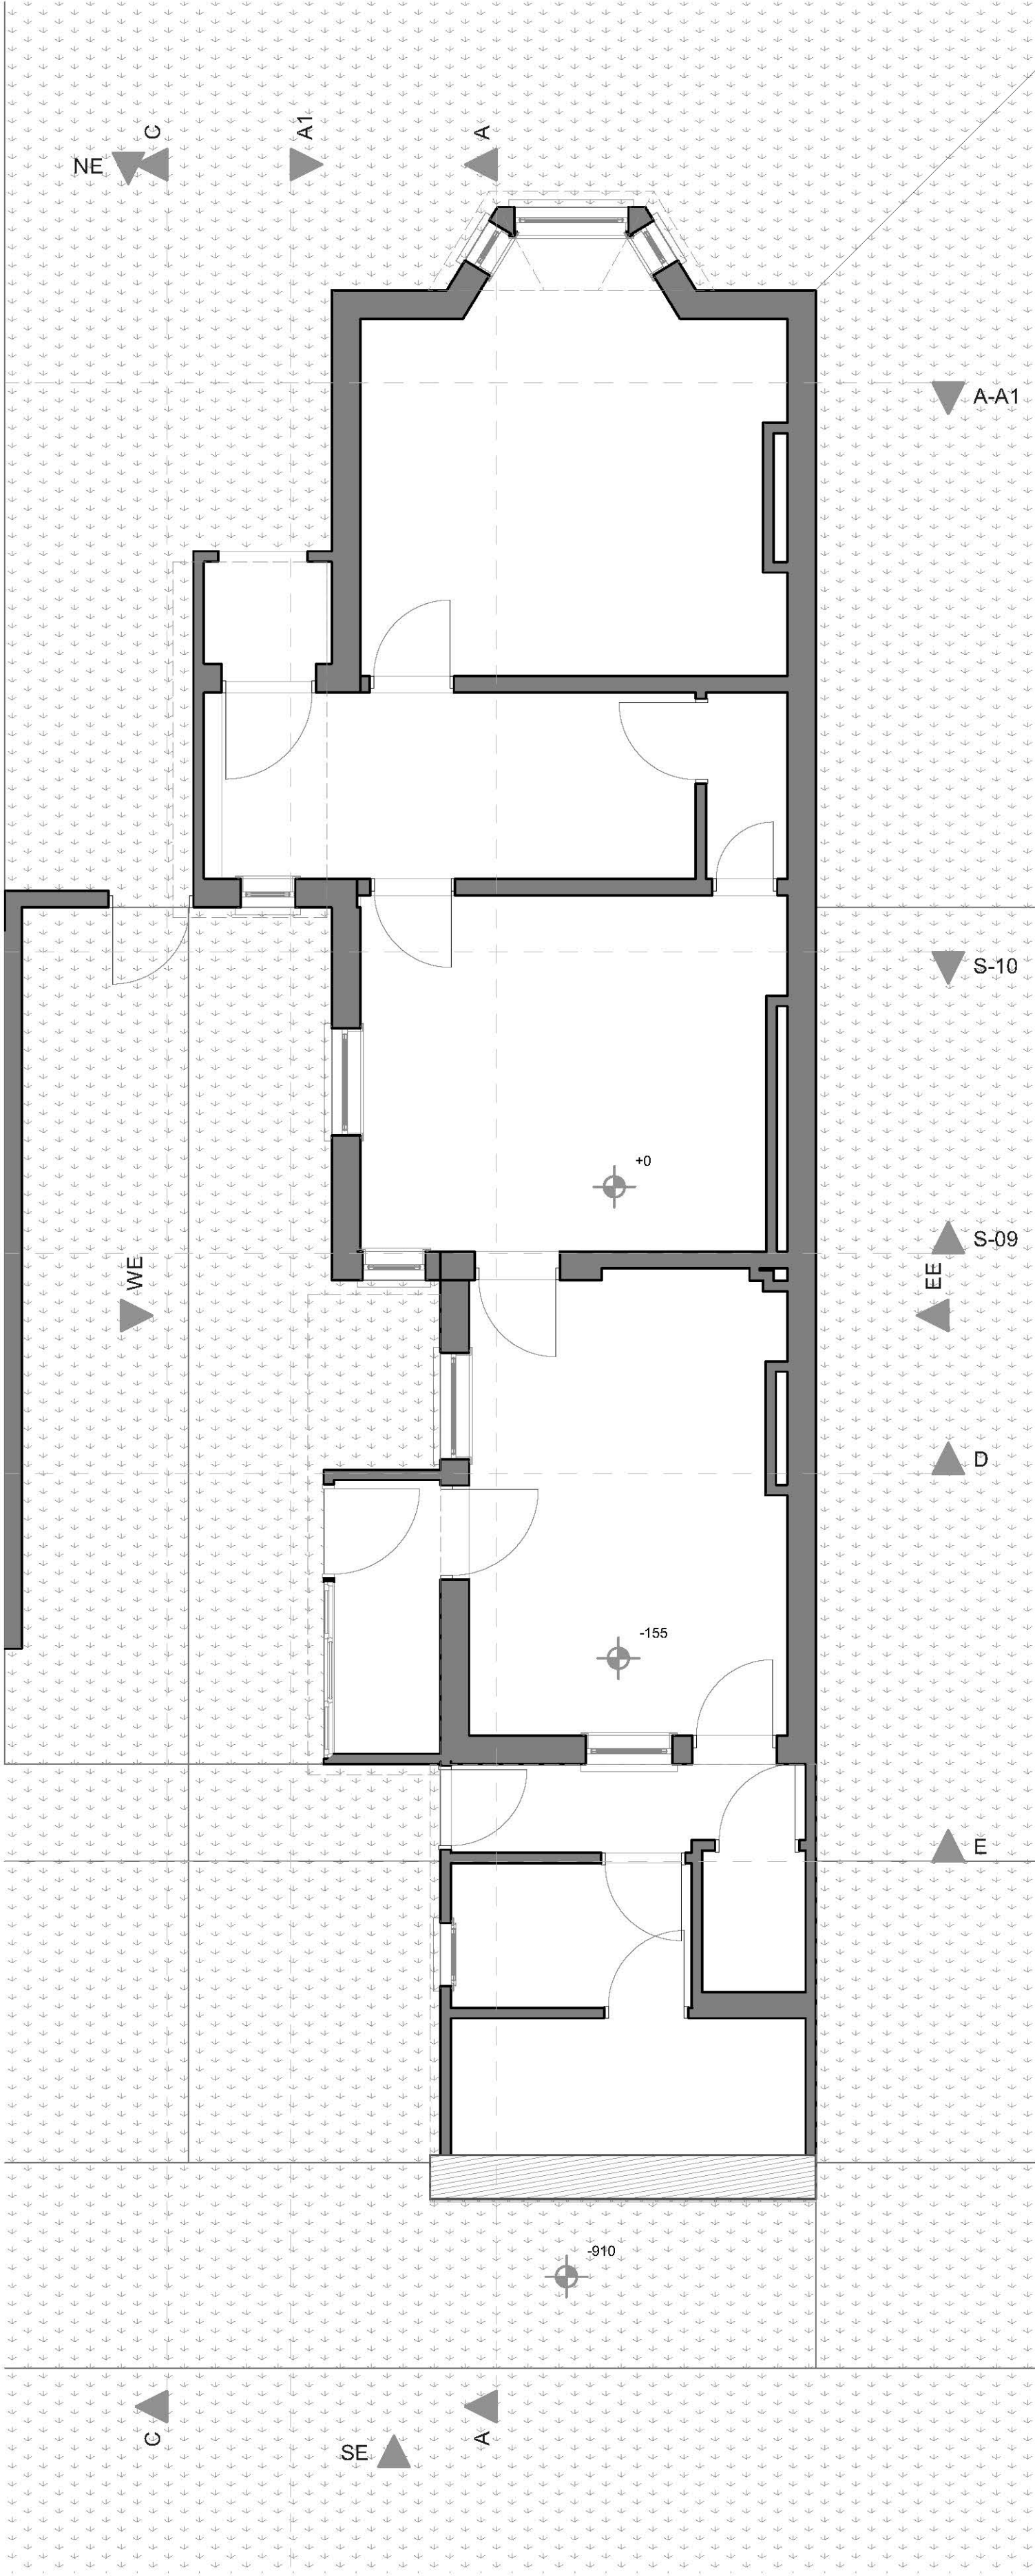

0. Ground Floor as Existing 1:50

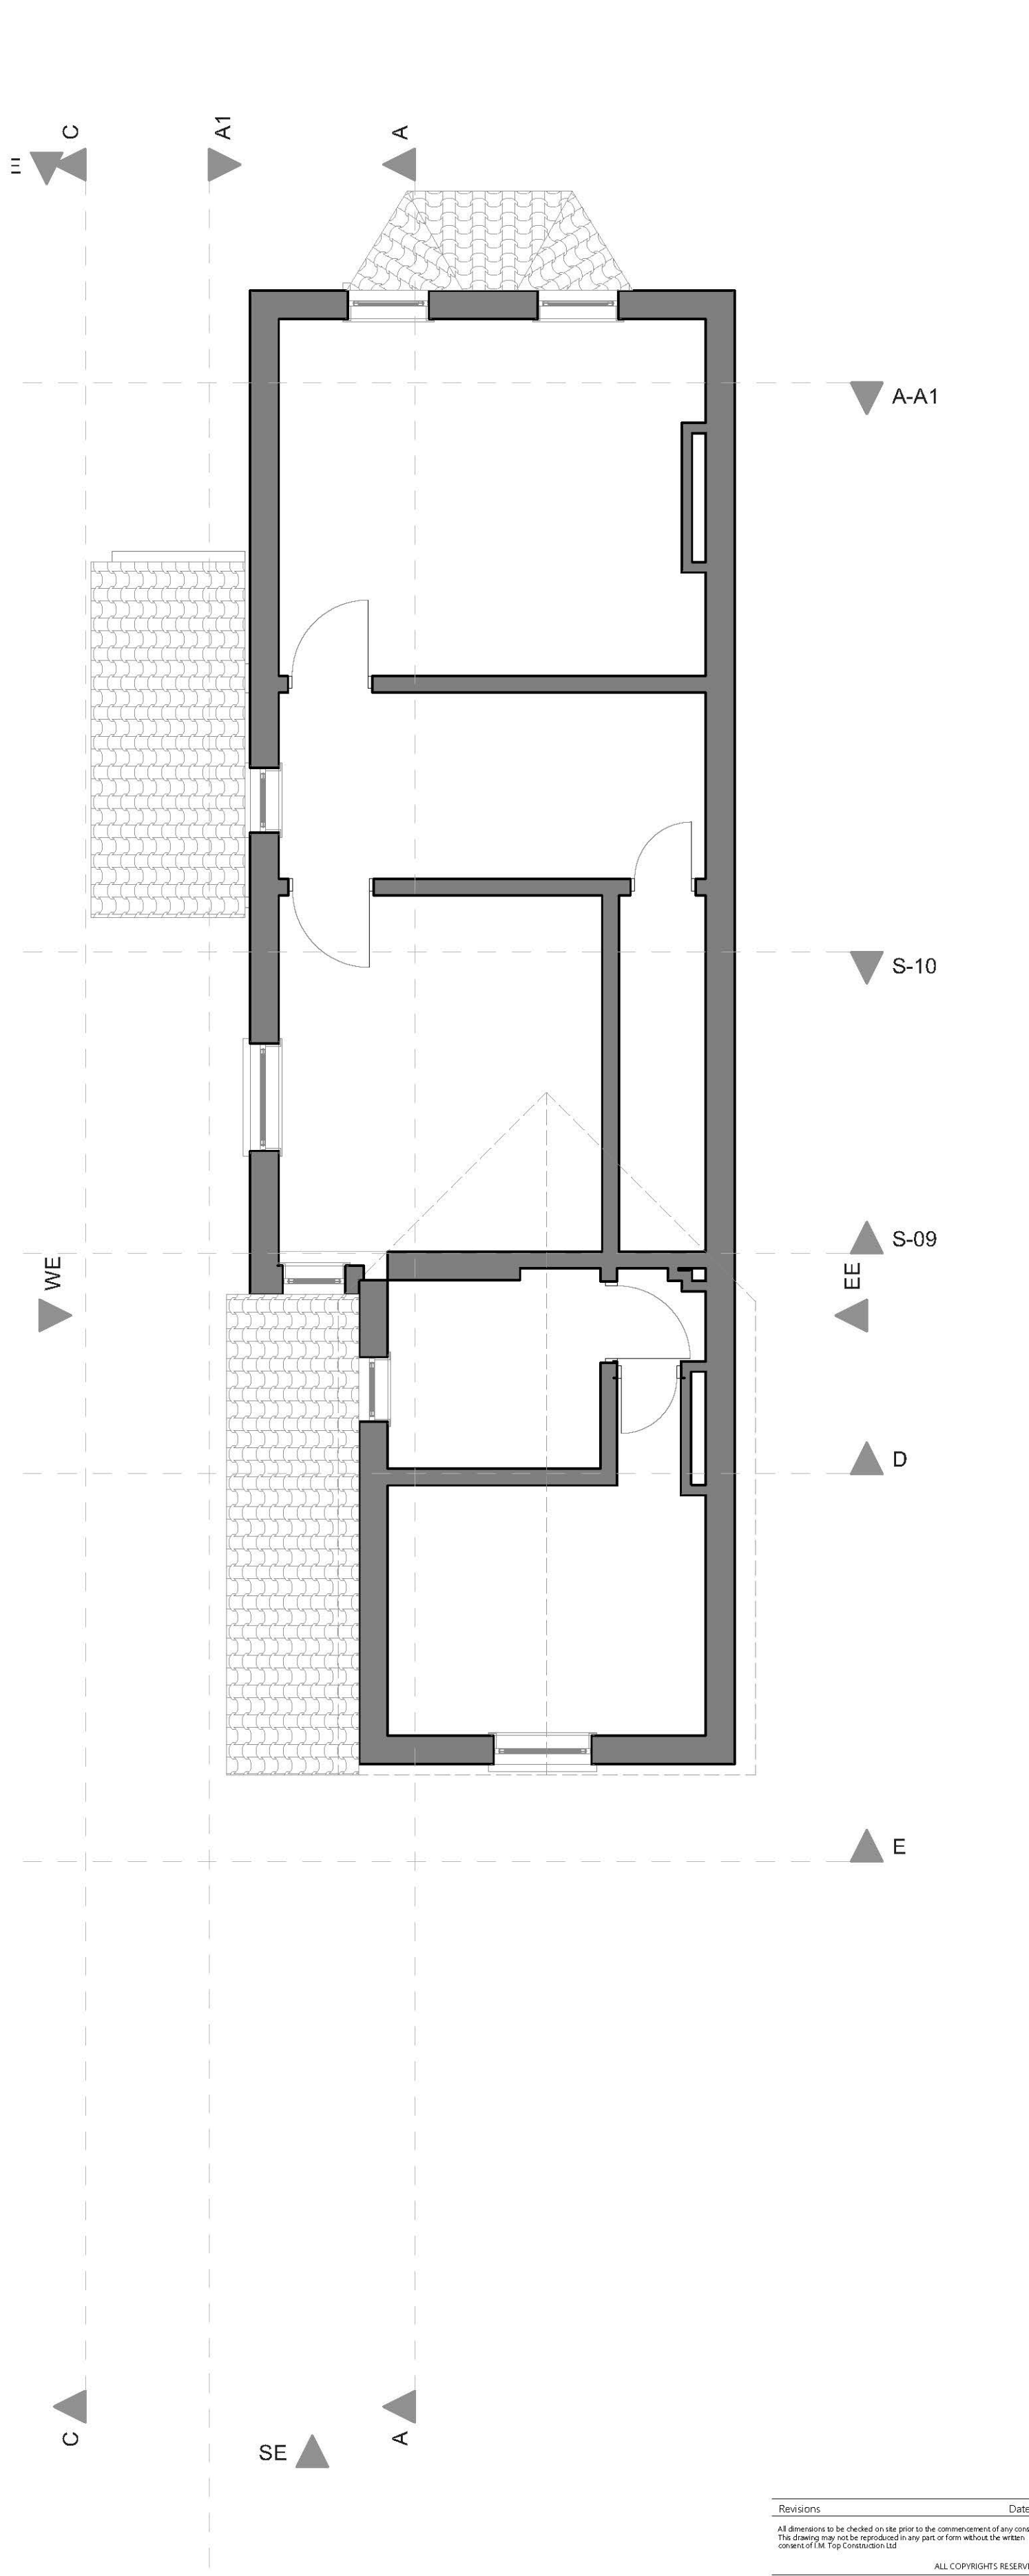

1. First Floor as Existing 1:50



0. Scale 1:50 1:50

Revisions	Date
All dimensions to be checked on site prior to the commencement of any construction. This drawing may not be reproduced in any part or form without the written consent of I.M. Top Construction Ltd.	

ALL COPYRIGHTS RESERVED

I.M.Top Construction Ltd

14 Tyberton Place
Reading
RG1 6ES
office@top-construction.co.uk
www.top-construction.co.uk

Project
33 Waverley Road
Rg30 2QB
Reading

Client
Andy Gavin

Title
Existing Ground Floor

Drawn Irek	Scale As shown	Date 2019-05-13
---------------	-------------------	--------------------

Drawing No 190516_01.1@A2	Rev R0
------------------------------	-----------