



NOTE

ALL MATERIALS INTENDED TO BE USED ON NEW EXTENSION ARE TO MATCH EXISTING. THIS DRAWING HAS BEEN PREPARED WITHOUT THE BENEFIT OF AN ACCURATE SITE SURVEY

ALL BATHROOM AND KITCHEN FITTINGS AND LAYOUTS ARE INDICATIVE ONLY

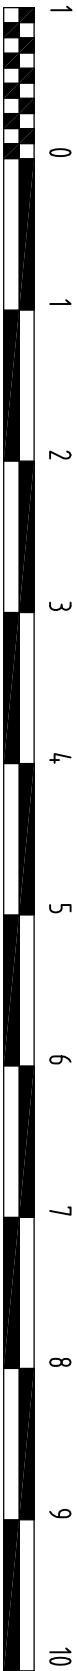

SCALE BAR 1 : 50

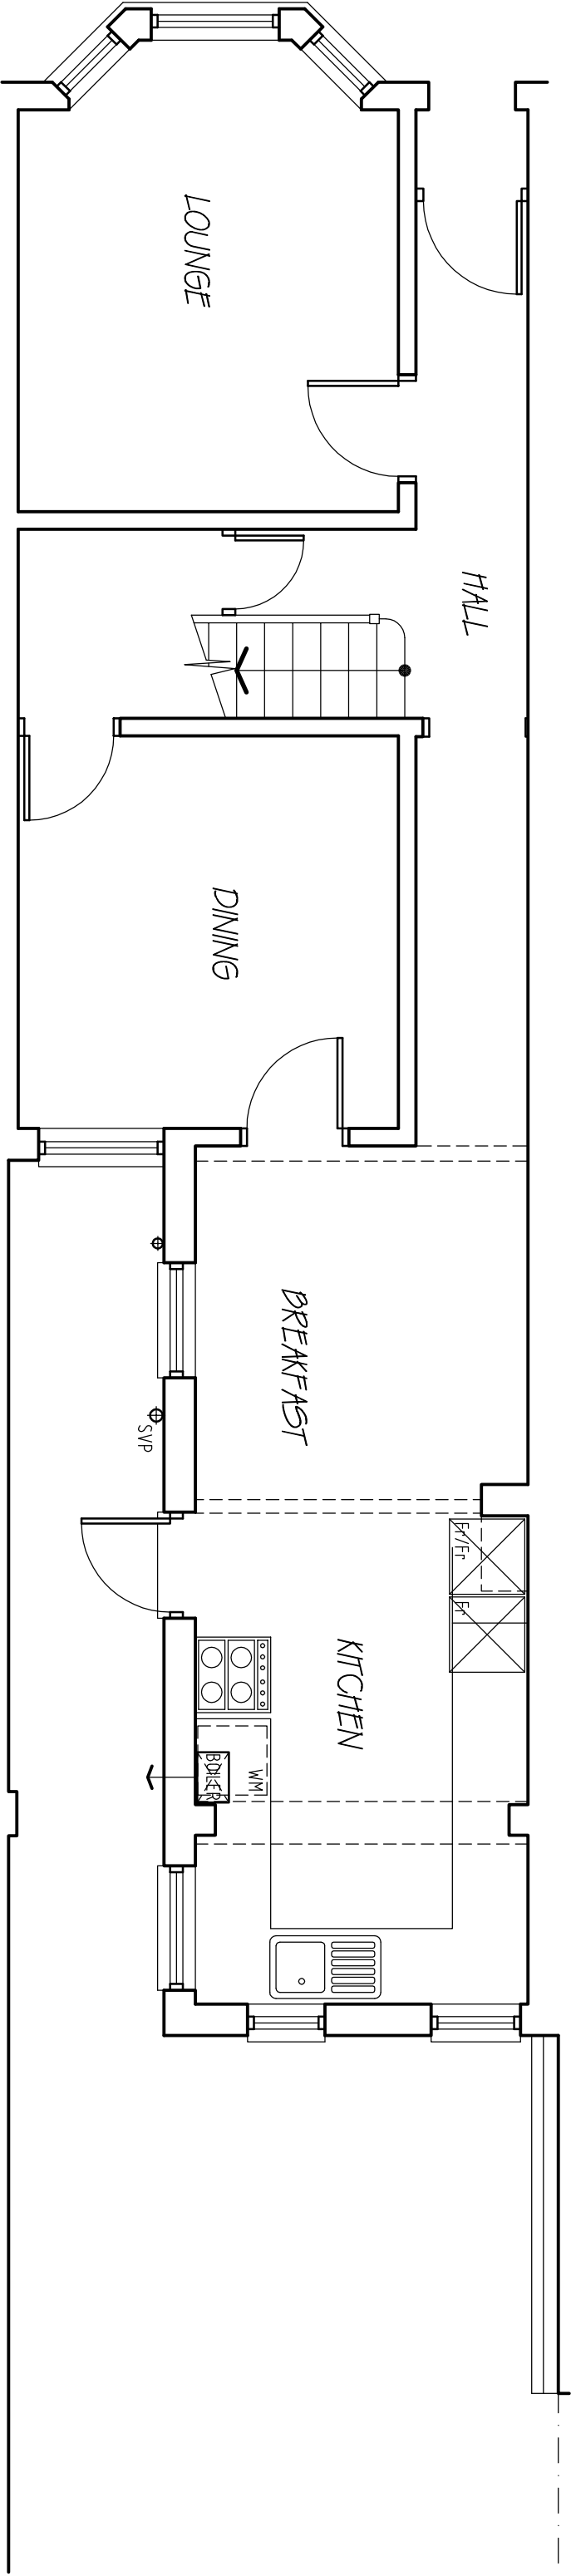

EXISTING GROUND FLOOR LAYOUT

REF

RICHARD FENN DESIGNS LIMITED

11 HARRIER CLOSE, WOODLEY,
READING, BERKSHIRE. RG5 4PE.
Telephone READING (0118) 9691684
E-Mail : architect@ntworld.com

PROPOSED SINGLE STOREY REAR EXTENSION
WITH VELUX ROOFLIGHT OVER AT
16 NORRIS ROAD, READING, BERKSHIRE
for MR SUNDEEP PANDHER

EXISTING LAYOUT

DATE	SCALE	REVISION
JULY 20th 2019	1 : 50	
DRAWING No.		
SP.11		