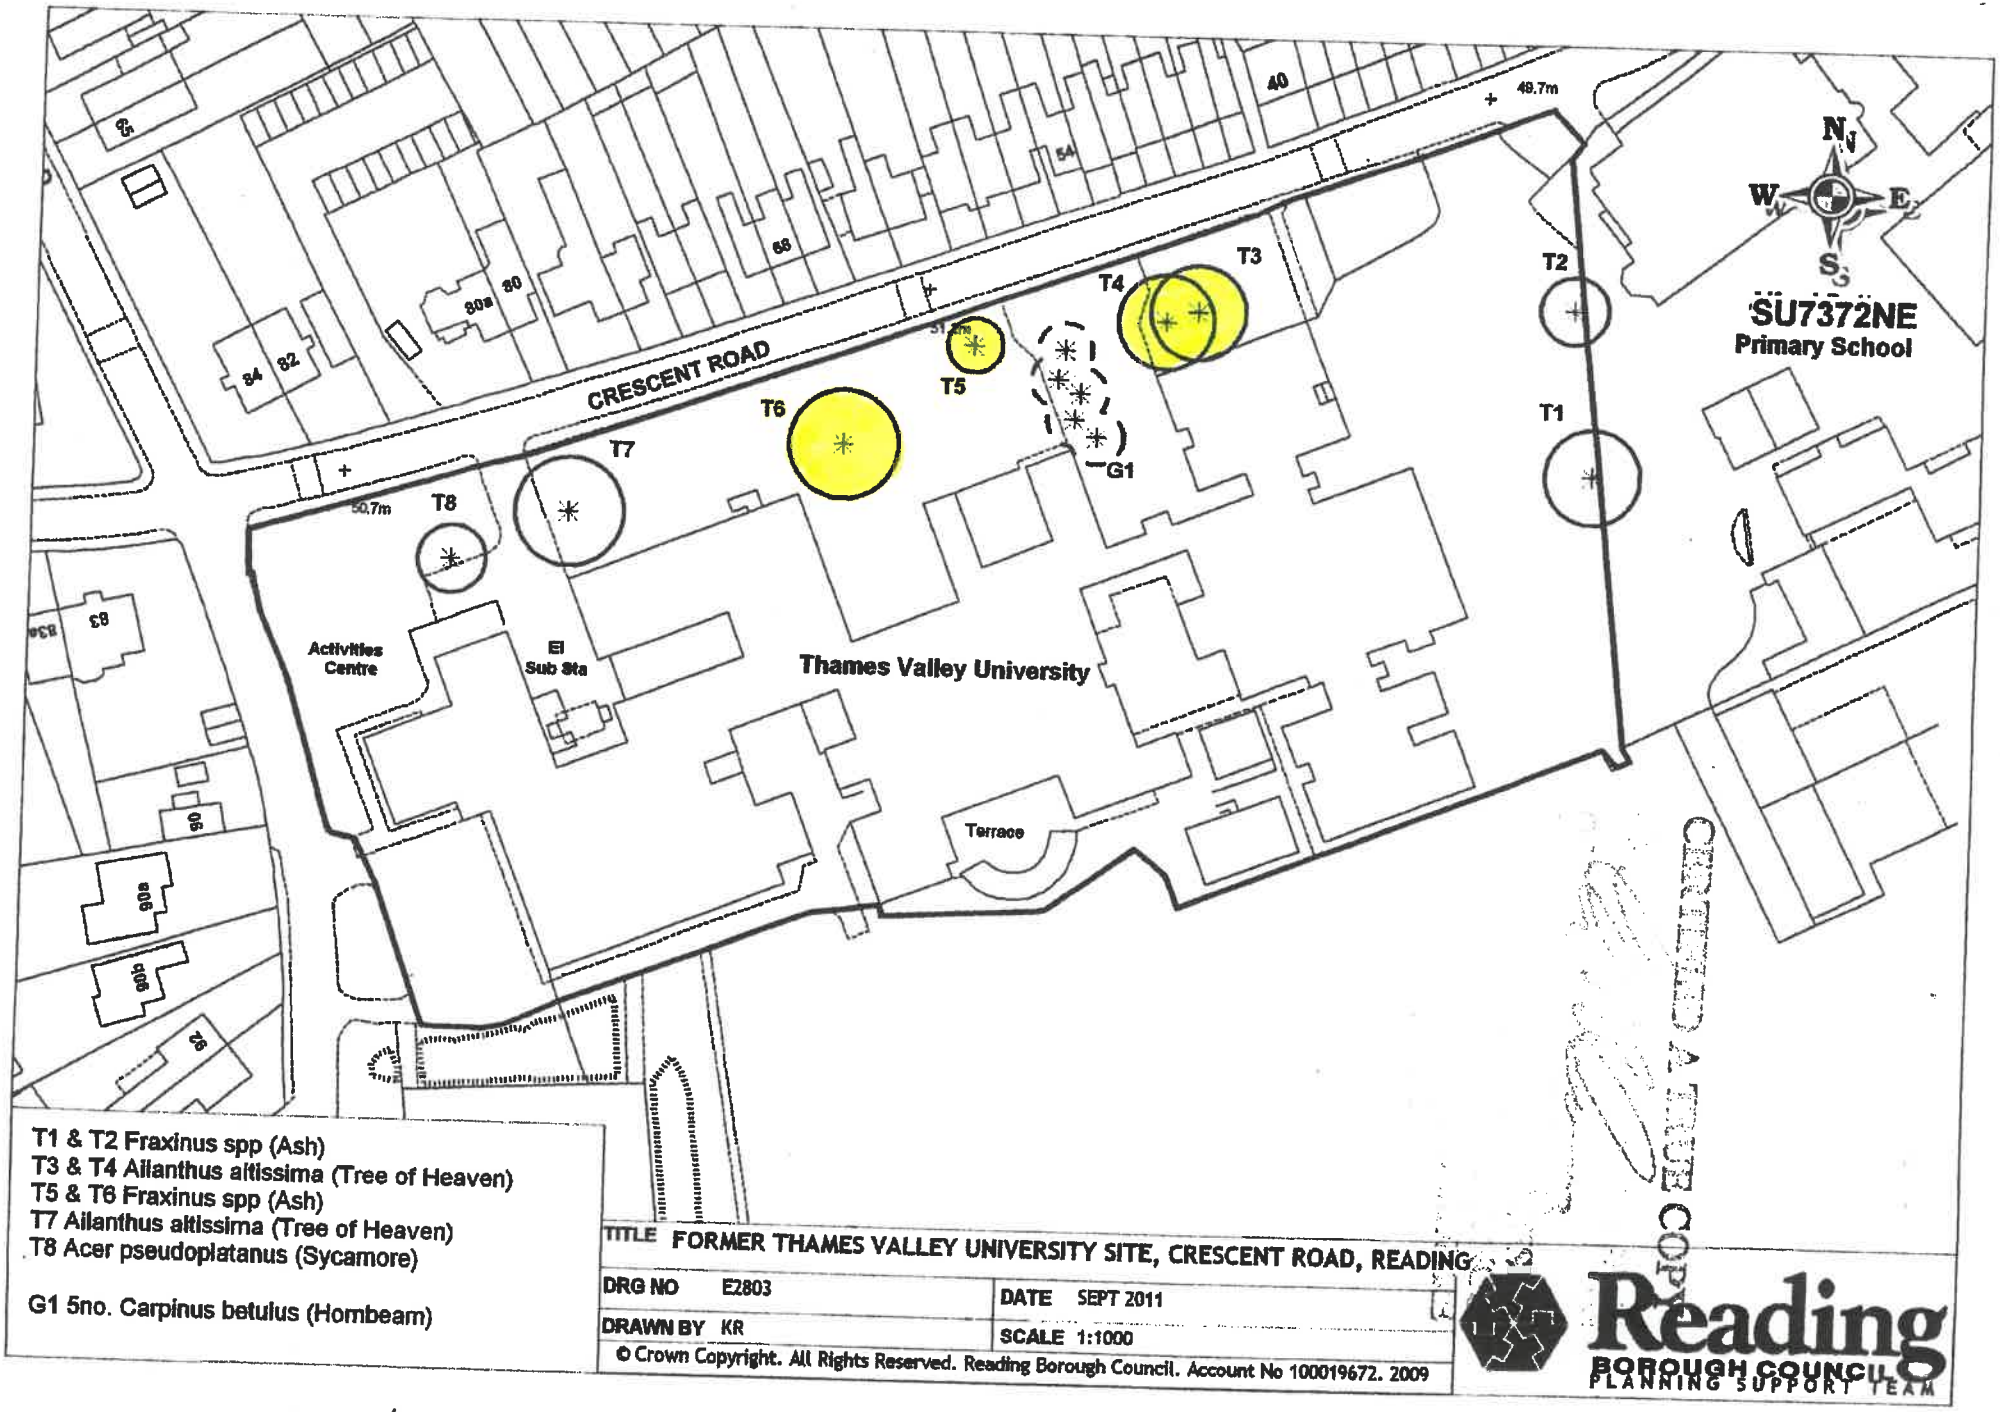



T1 & T2 Fraxinus spp (Ash)
T3 & T4 Ailanthus altissima (Tree of Heaven)
T5 & T6 Fraxinus spp (Ash)
T7 Ailanthus altissima (Tree of Heaven)
T8 Acer pseudoplatanus (Sycamore)

G1 5no. Carpinus betulus (Hornbeam)

TITLE FORMER THAMES VALLEY UNIVERSITY SITE, CRESCENT ROAD, READING

| | |
|---|---|
| DRG NO E2803 | DATE SEPT 2011 |
| DRAWN BY KR | SCALE 1:1000 |

© Crown Copyright. All Rights Reserved. Reading Borough Council. Account No 100019672. 2009

Reading BOROUGH COUNCIL
PLANNING SUPPORT TEAM

TPO 37/11