


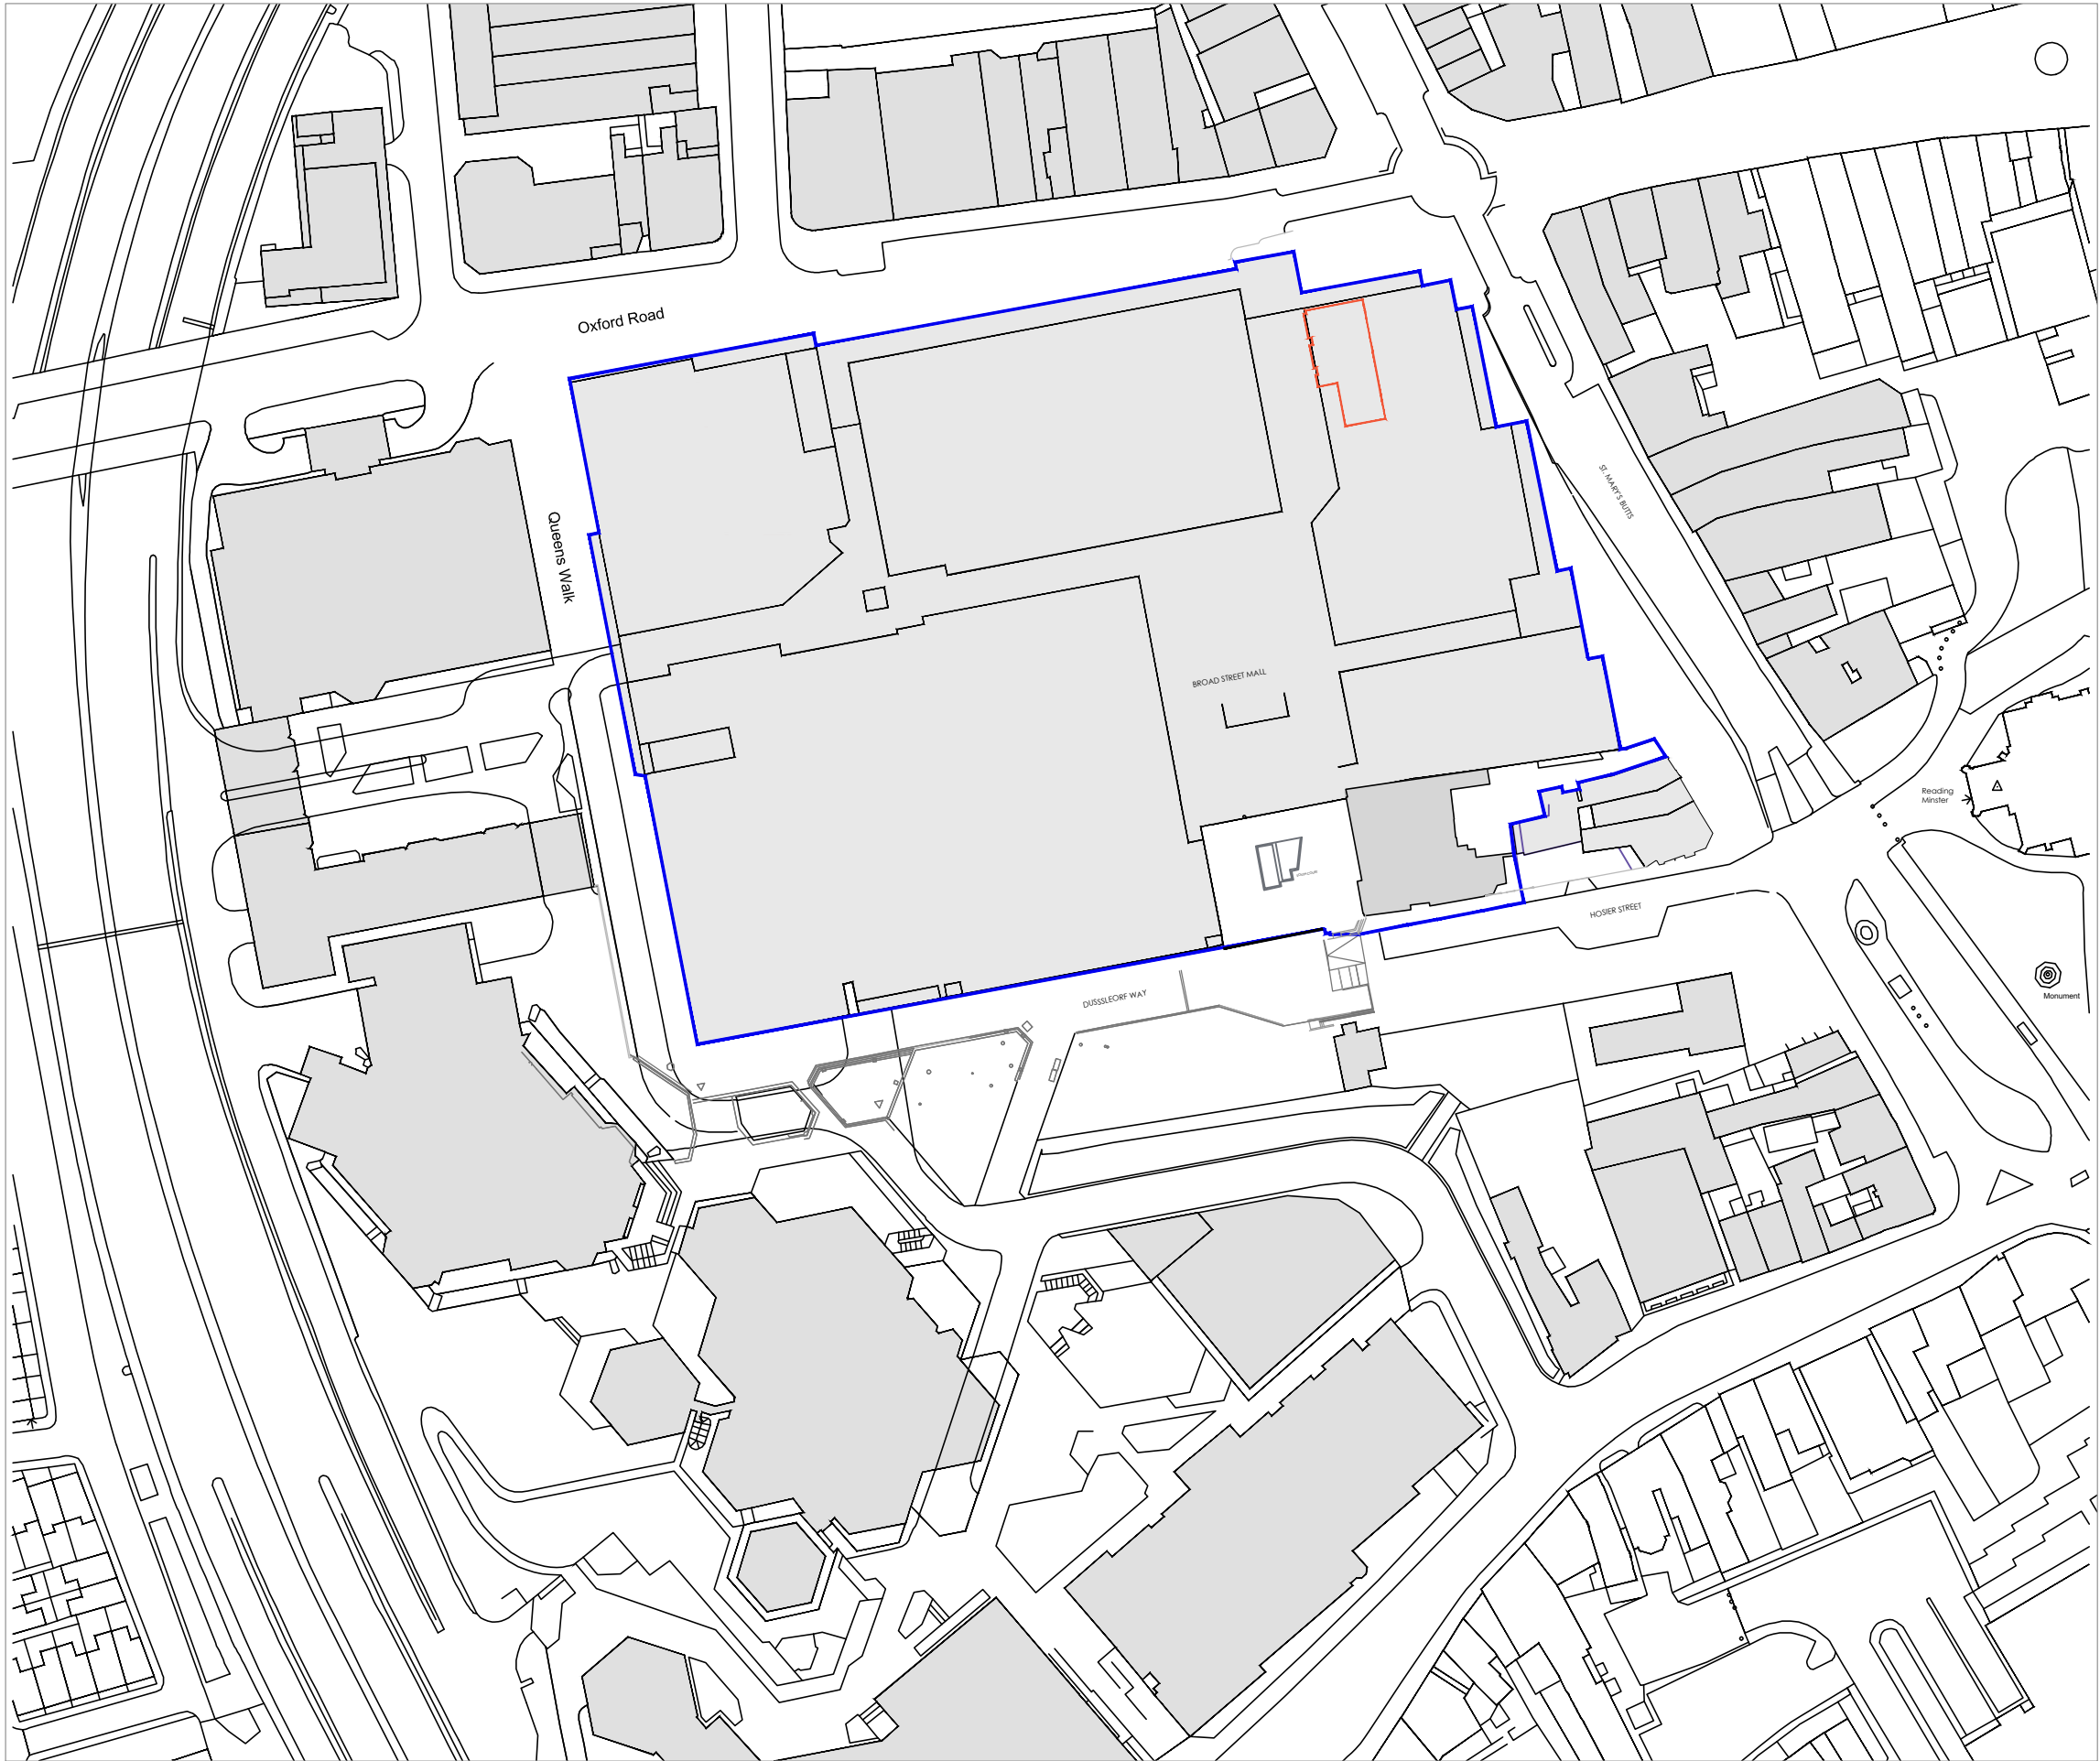

- Extent of Application
- Extent of Applicant Ownership



PLANNING

REV	DATE	NOTES	CHK
Client			
INCEPTION (READING) SARL			
Project			
BROAD STREET MALL READING			
Drawing Title			
Proposed Change of Use Former Footlocker Location Plan			
Drawn	Checked	Paper Size	Scale
PHT	PT	A3	1:1250
Date		APRIL 2019	
Project No.		Drawing No.	Revision
15116		0500	P00

Site Location Plan
Scale 1:1250