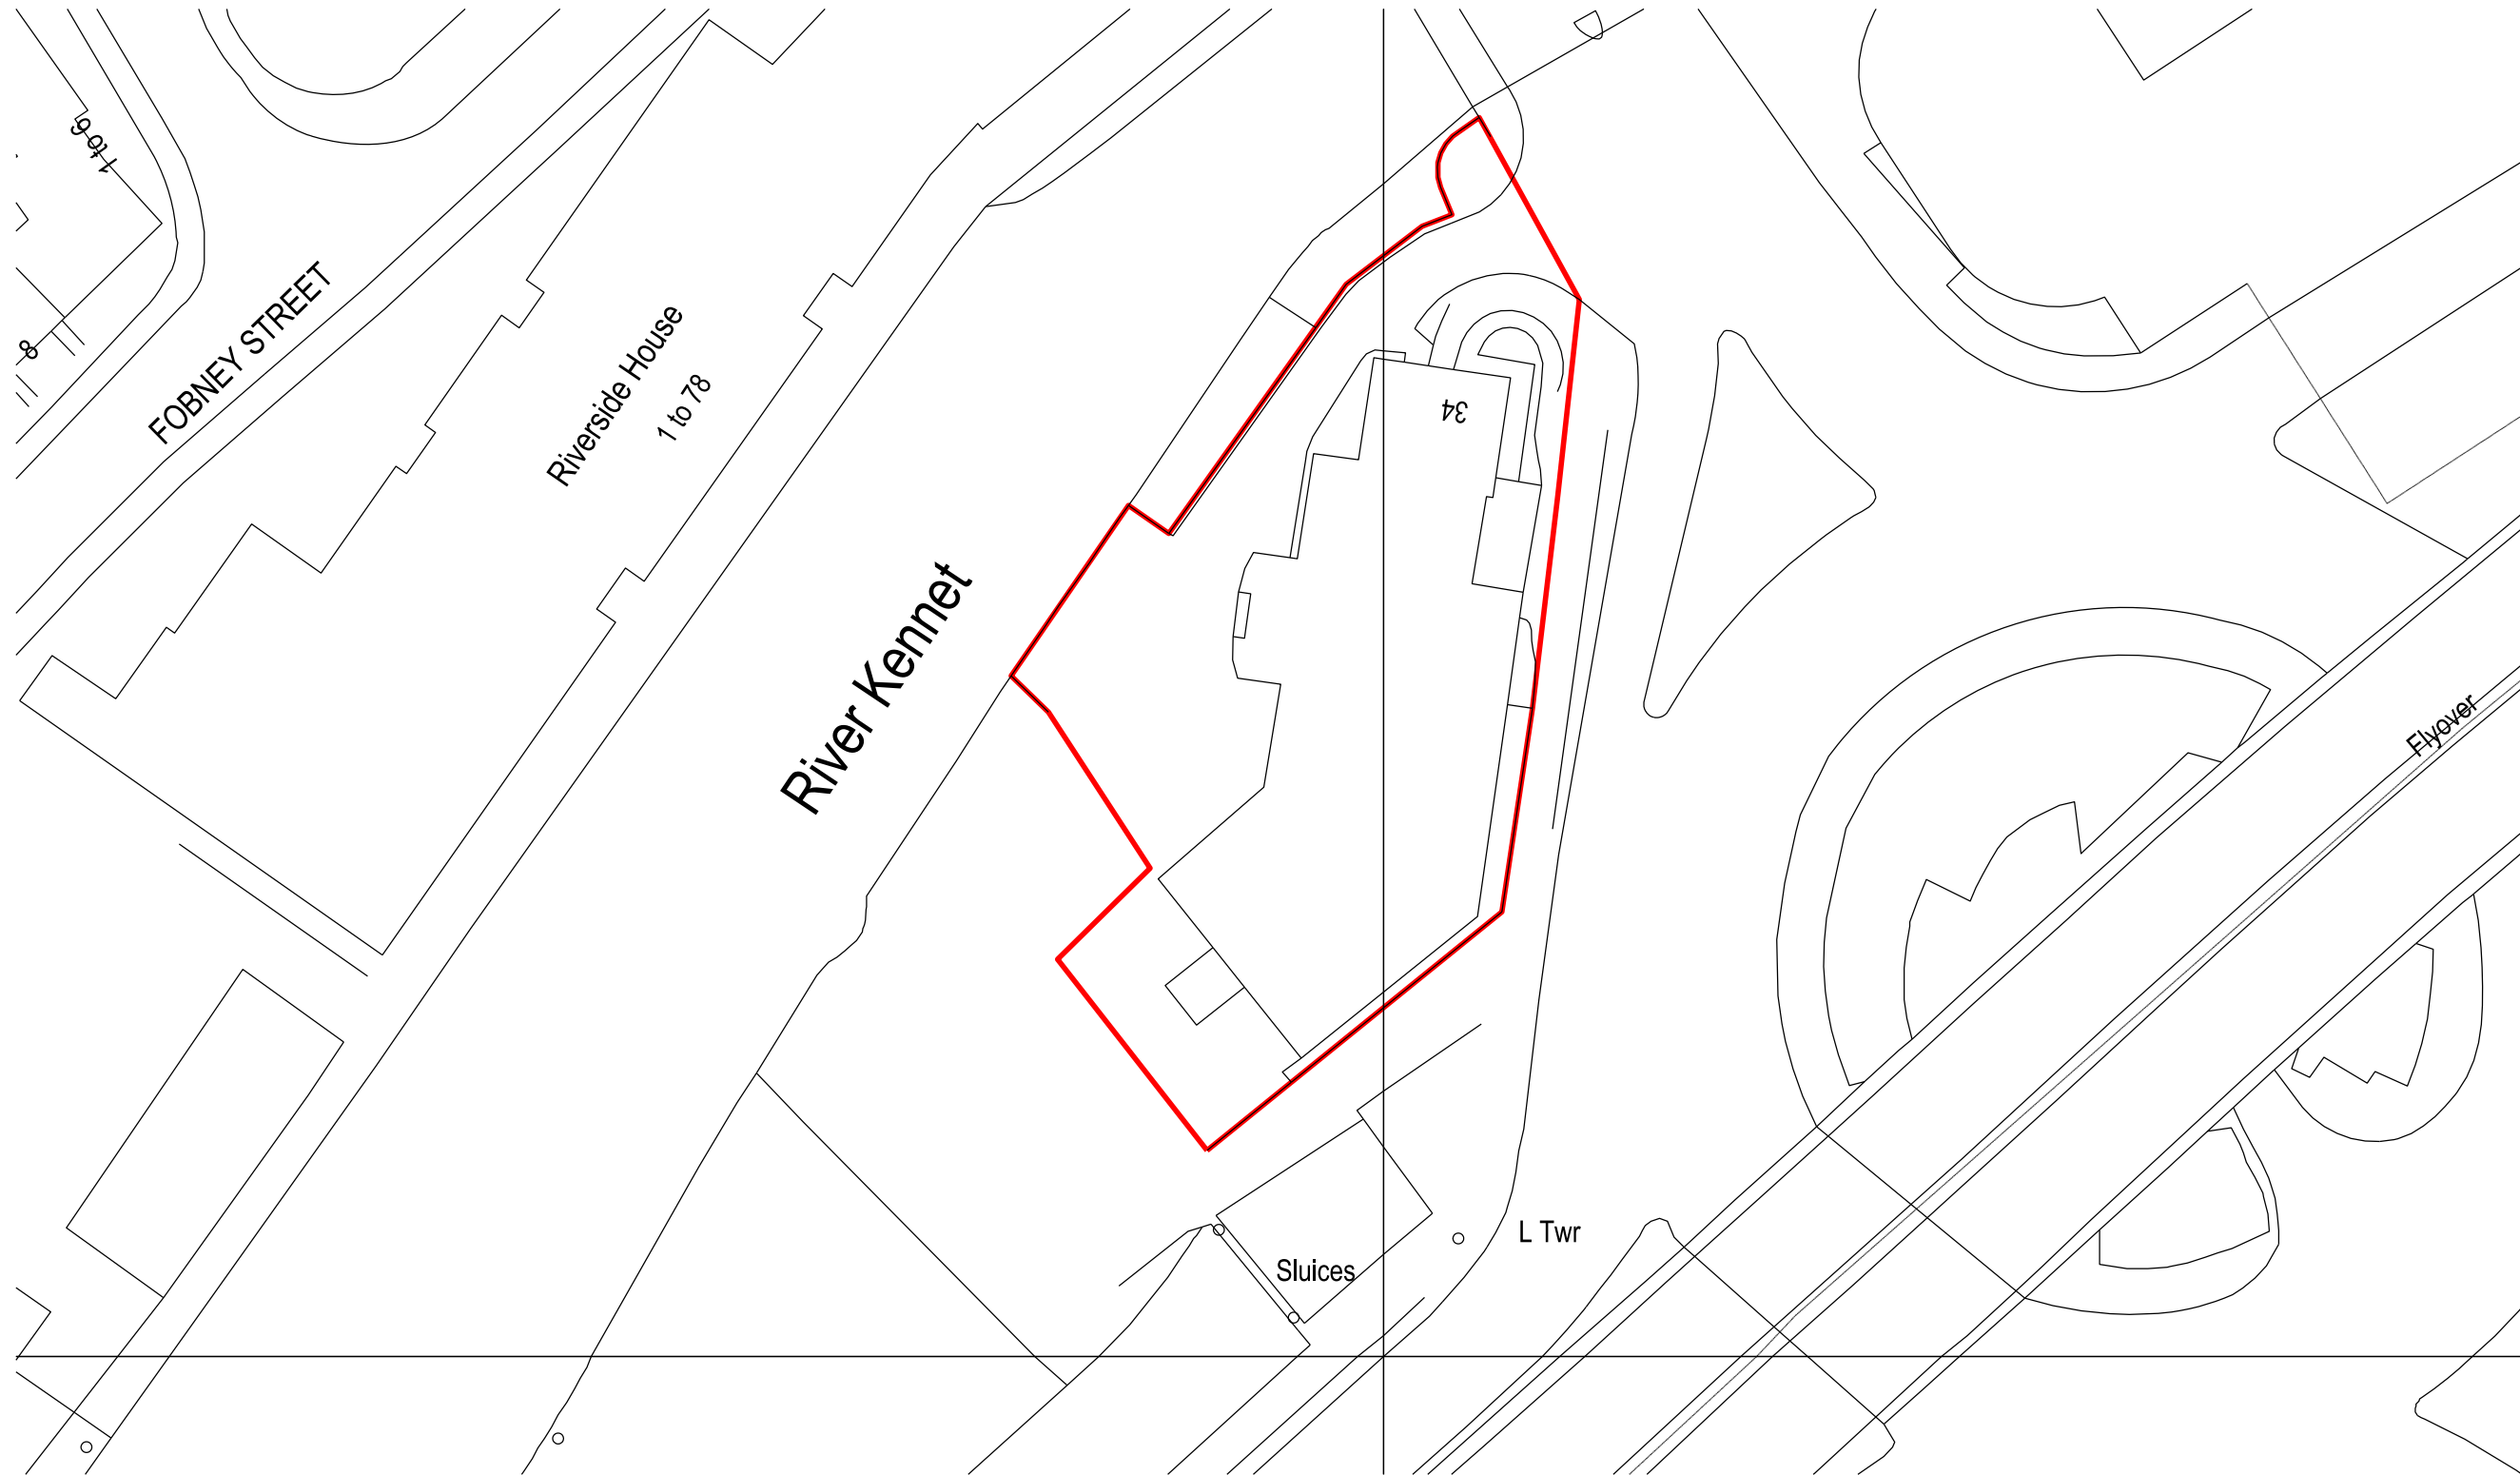


Real value in a changing world

40 Bank Street
Canary Wharf
London E14 5EG
T +44 (0)20 7493 4933
www.joneslanglasalle.com

Client		Scale 1:500 @ A3	Rev	Description	Date	By	Chck'd
Project The Anchorage 34 Bridge Street Reading RG1 2LU		Date 02.12.18	Description Block plan		Job		
By IS	Checked MK			Drg LOC-02	rev		

THIS DRAWING IS PROTECTED BY COPYRIGHT. IT MAY NOT BE REPRODUCED IN ANY FORM OR BY ANY MEANS FOR ANY PURPOSE, WITHOUT GAINING PRIOR WRITTEN PERMISSION FROM JONES LANG LASALLE
DO NOT SCALE THIS DRAWING, EXCEPT FOR PLANNING PURPOSES. CHECK ALL DIMENSIONS ON SITE