




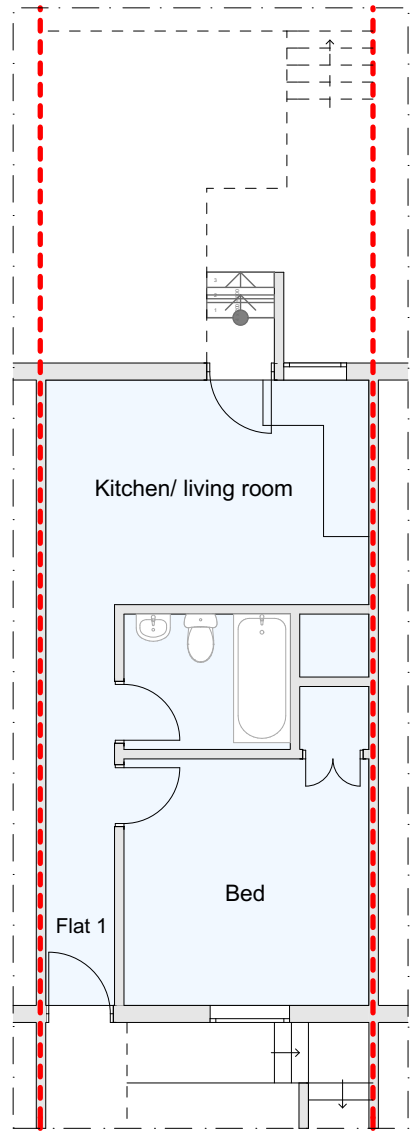


-1 Basement 1:100

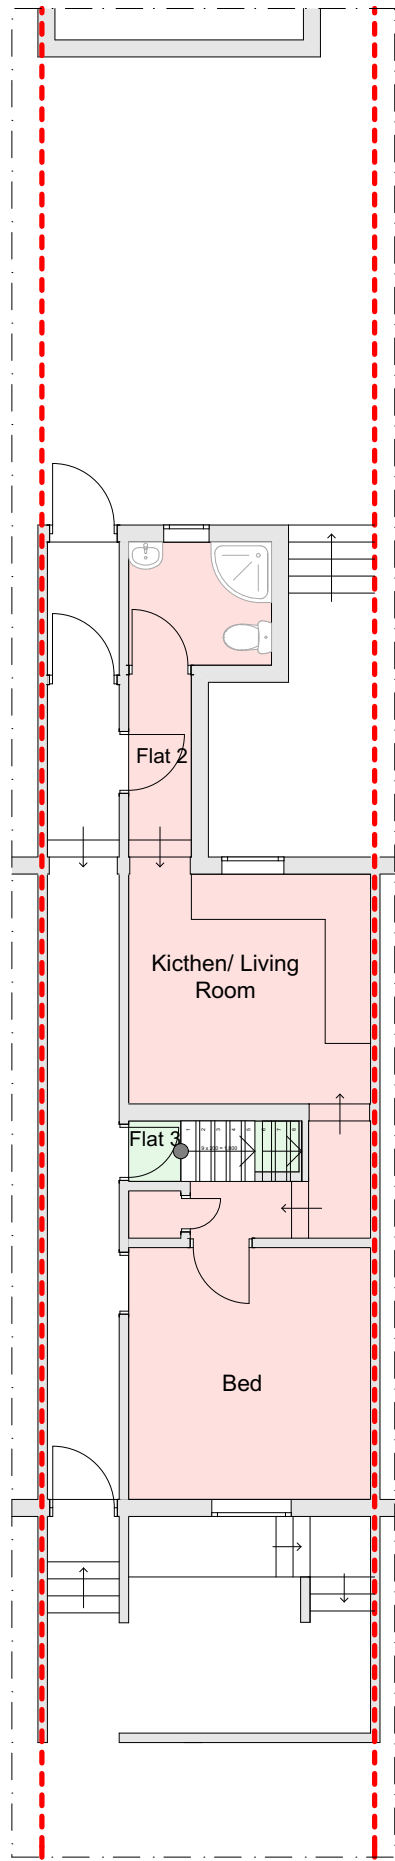

0. Ground Floor 1:100

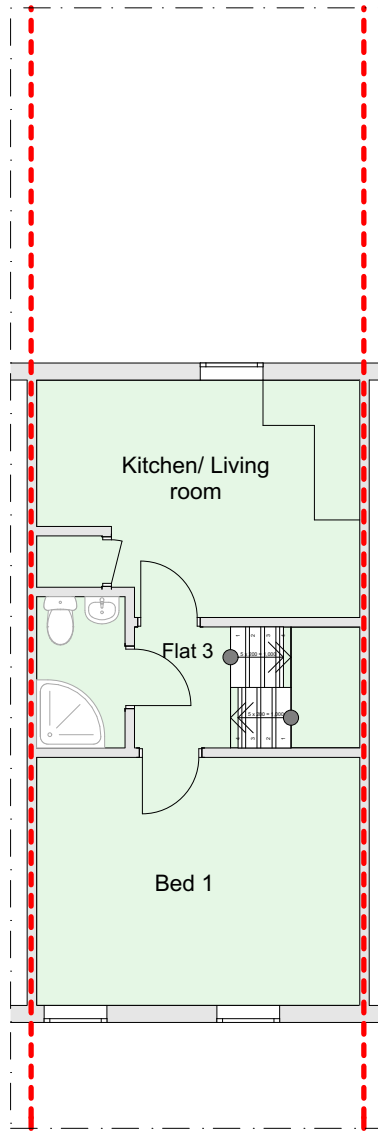

1. First Floor 1:100

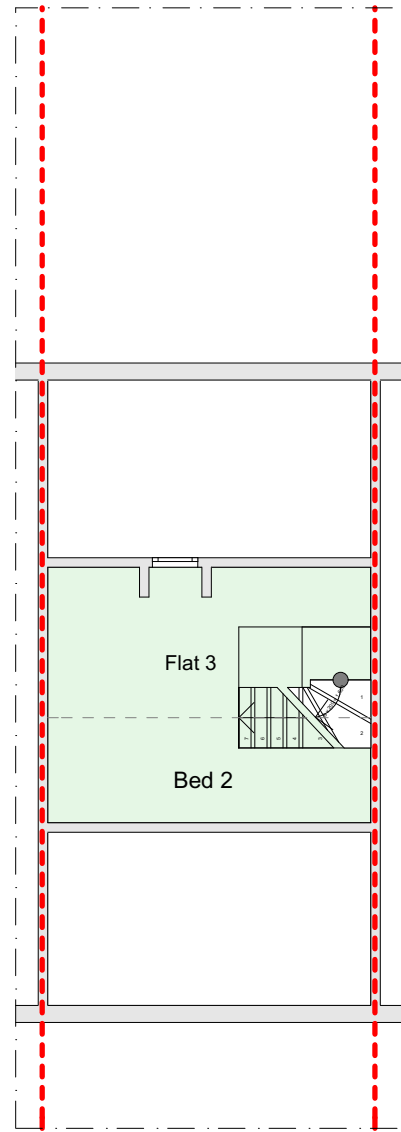

2. Second Floor 1:100

© This drawing remains the property of The Keen Partnership and shall not be copied without prior written consent.

All dimensions to be checked on site and any discrepancies to be reported before work commences.

Notes:



THE KEEN PARTNERSHIP
The Courtyard
Edinburgh Road
Reading RG30 2UA
Tel: 0118 9510 855
Fax: 0118 9510 866
chris@keenpartnership.co.uk
www.keenpartnership.co.uk



Client:
MR D.P. Singh

Job Title:
57 Bedford Rd, RG1 7HS

Drawing Title:
Existing Plans

Drawing Date: 04-10-2019	Status: PLANNING DRAWINGS	
Issue Date: 07/10/2019	Drawn By: SA	Scale: @A3
Job No: 8909	Drawing No: PL-04	Rev: