


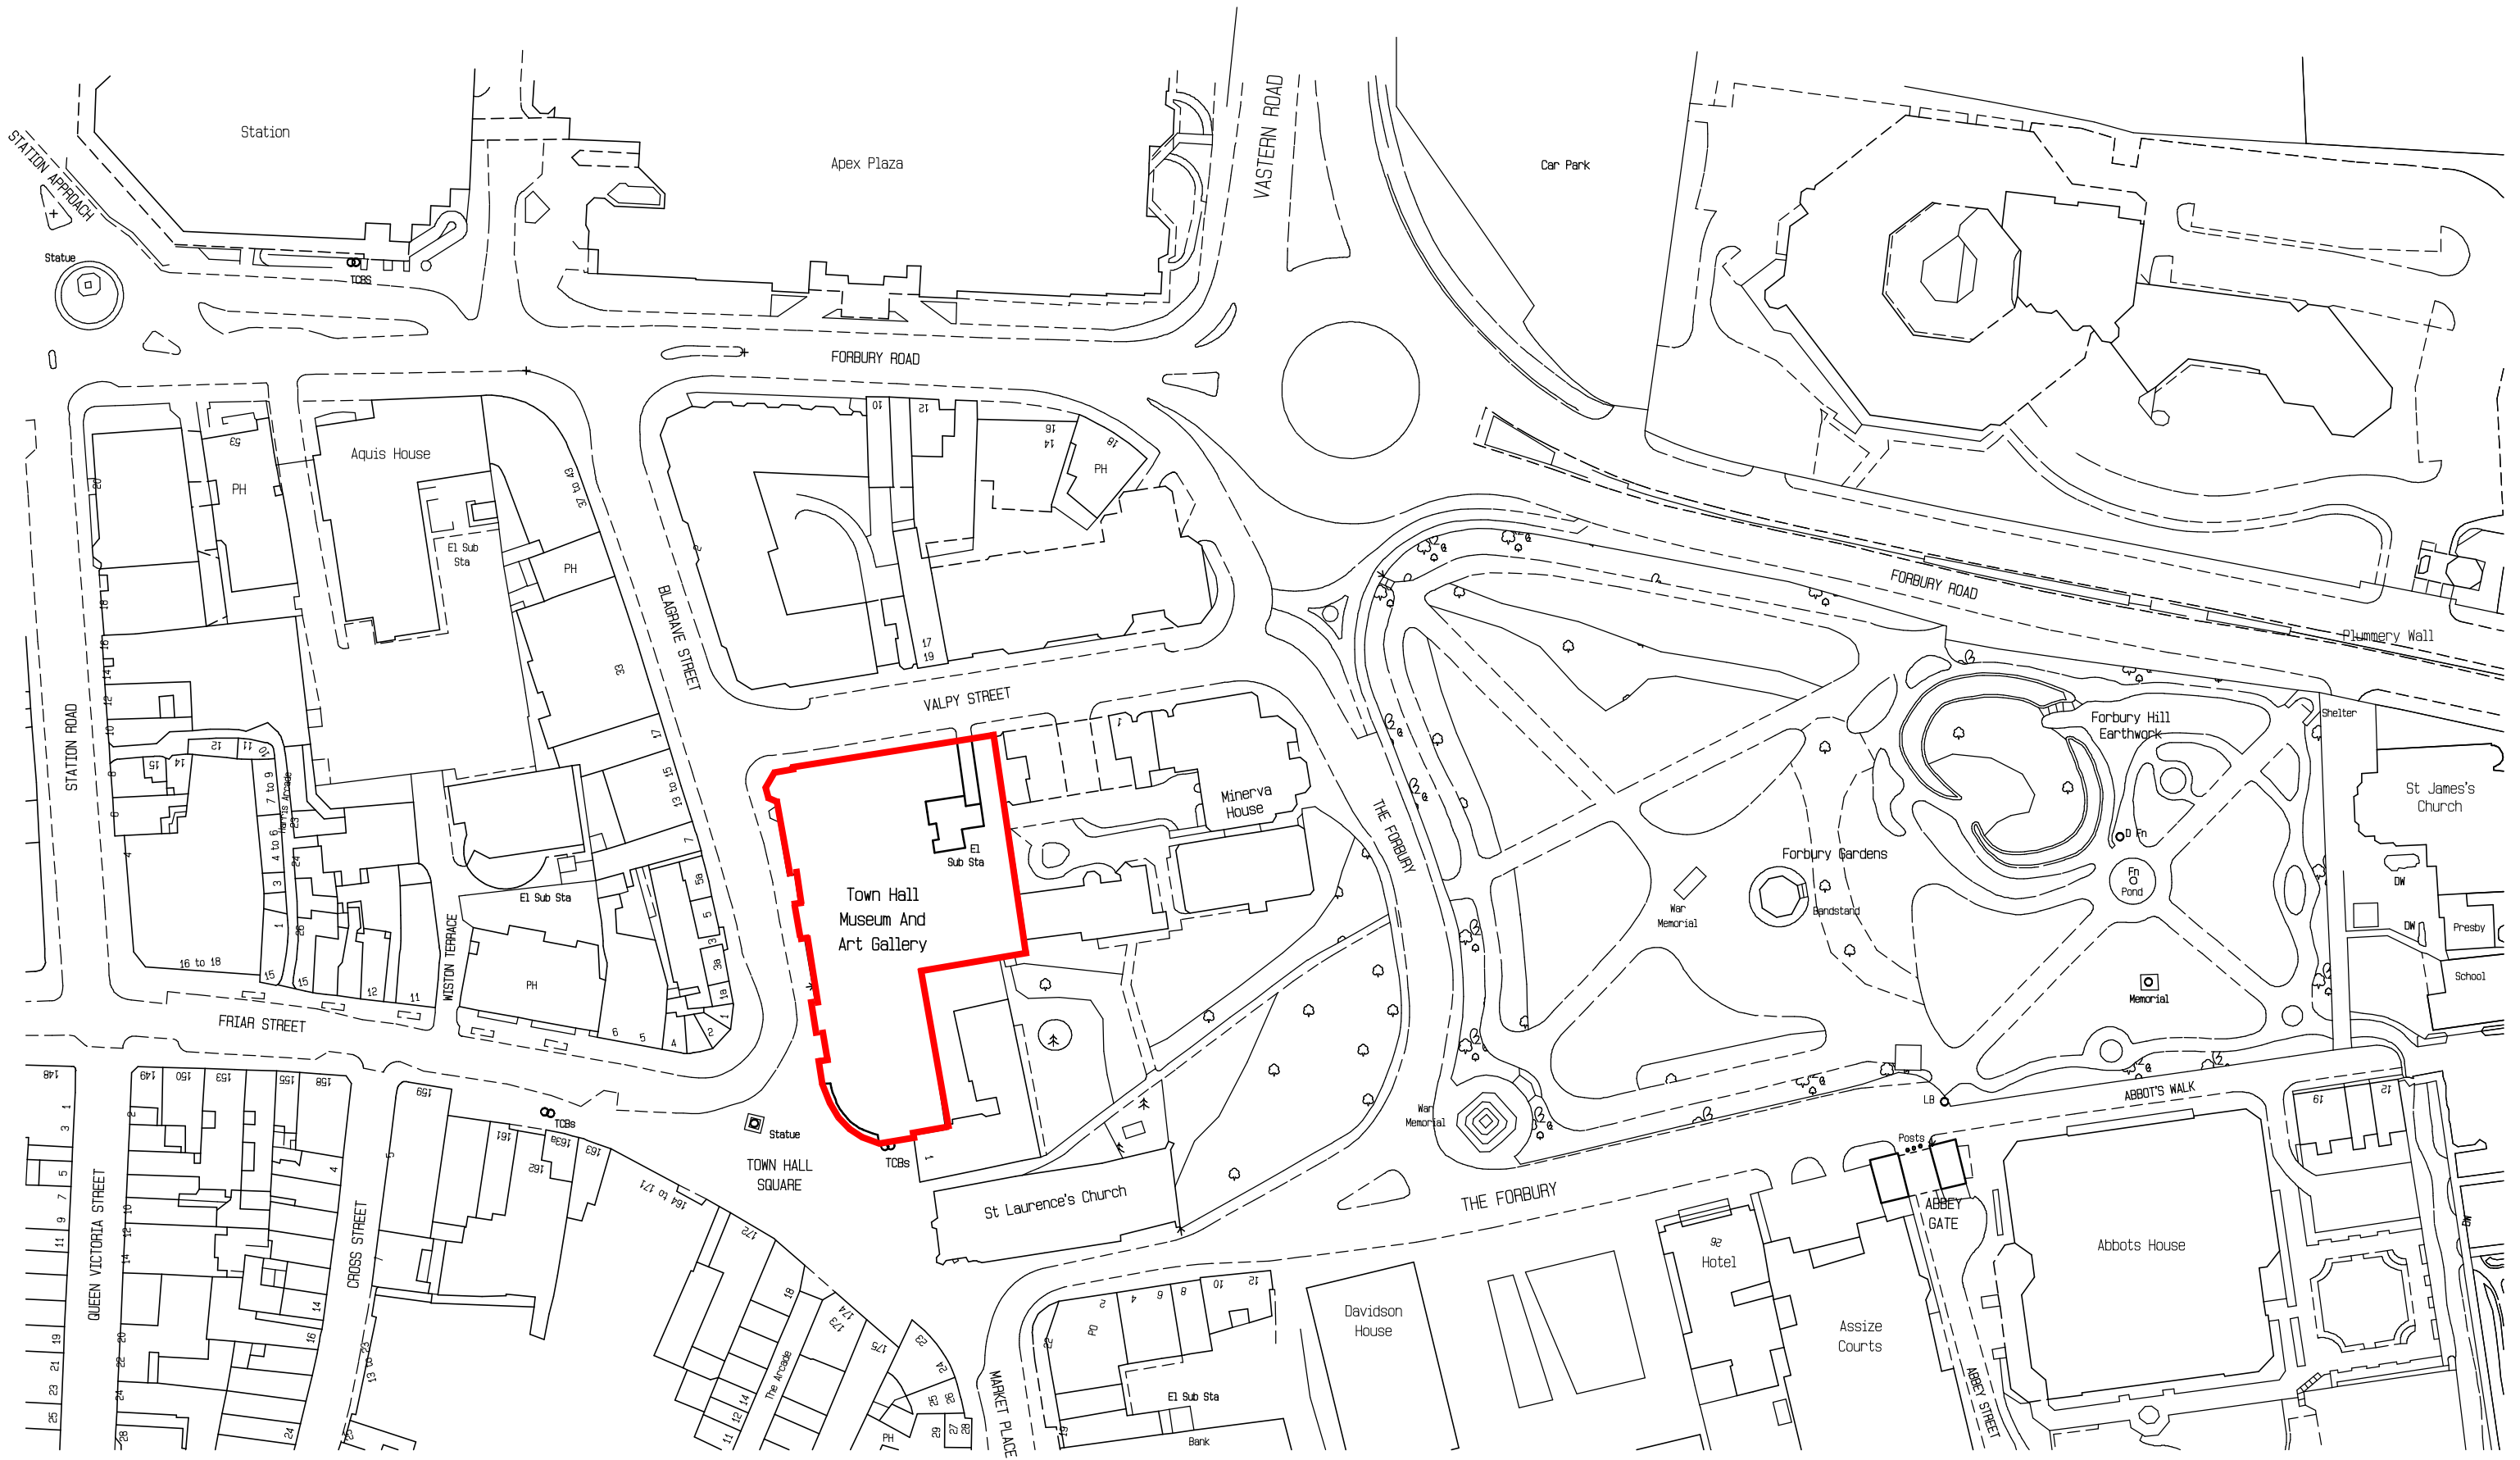

The Town Hall & Museum,
Blagrove Street,
Reading

CORPORATE PROPERTY SERVICES
19 Bennet Road, Reading RG2 0QX - Tel: 0118 937 3094

Listed Building Consent

LOCATION PLAN

Drawn by: CRR
Checked by:
Date: 09/06/2016
Scale: 1:1250 (A3 paper)
Drawing No: CSS/16/001/TH/01