




01 PROPOSED ELEVATION
SCALE 1:50

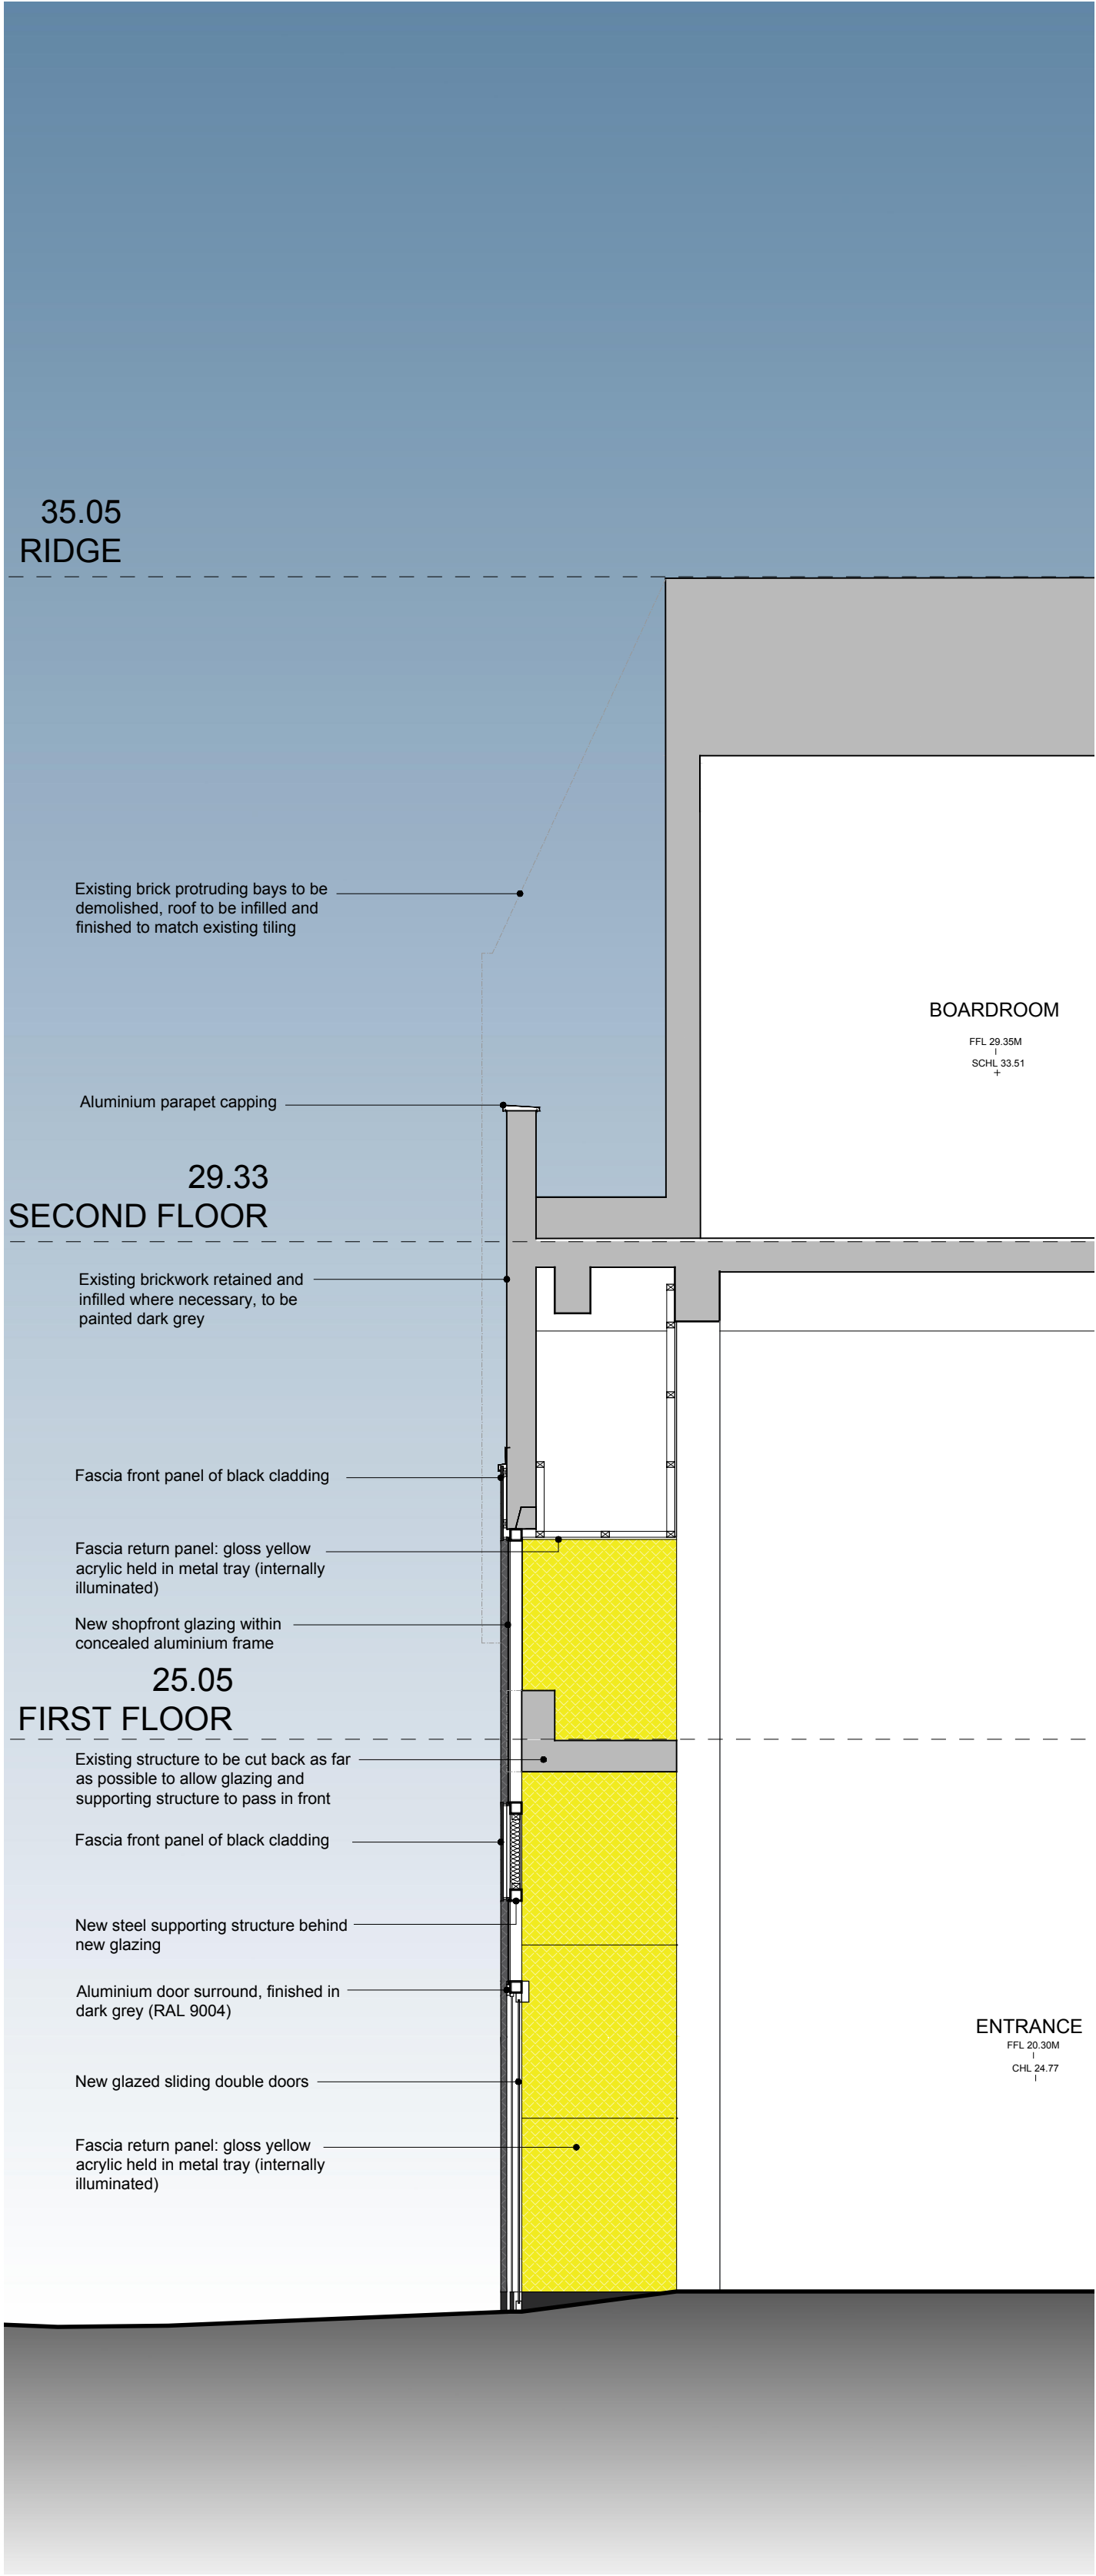

02 PROPOSED SECTION
SCALE 1:50



NOTES

- Do not scale from this drawing, except for planning purposes.
- Check all dimensions on site.
- Subject to survey.
- Subject to site inspection.
- Site boundary lines are indicative only.

Rev	Date	By	Description
B	14.05.19	JK	Amended for Planning

Revision Schedule



project
52-53 BROAD STREET
READING

title
PROPOSED
SECTIONS AND ELEVATIONS

drawing status			
PLANNING			
contract no.	-	scale	1:50 @ A1
client ref.	-	date	NOV 18
drawn by	GD	checked by	JK
project no.	P17-142	drawing number	CGL-XX-EL-DR-A-PL0XX2
		revision	B