


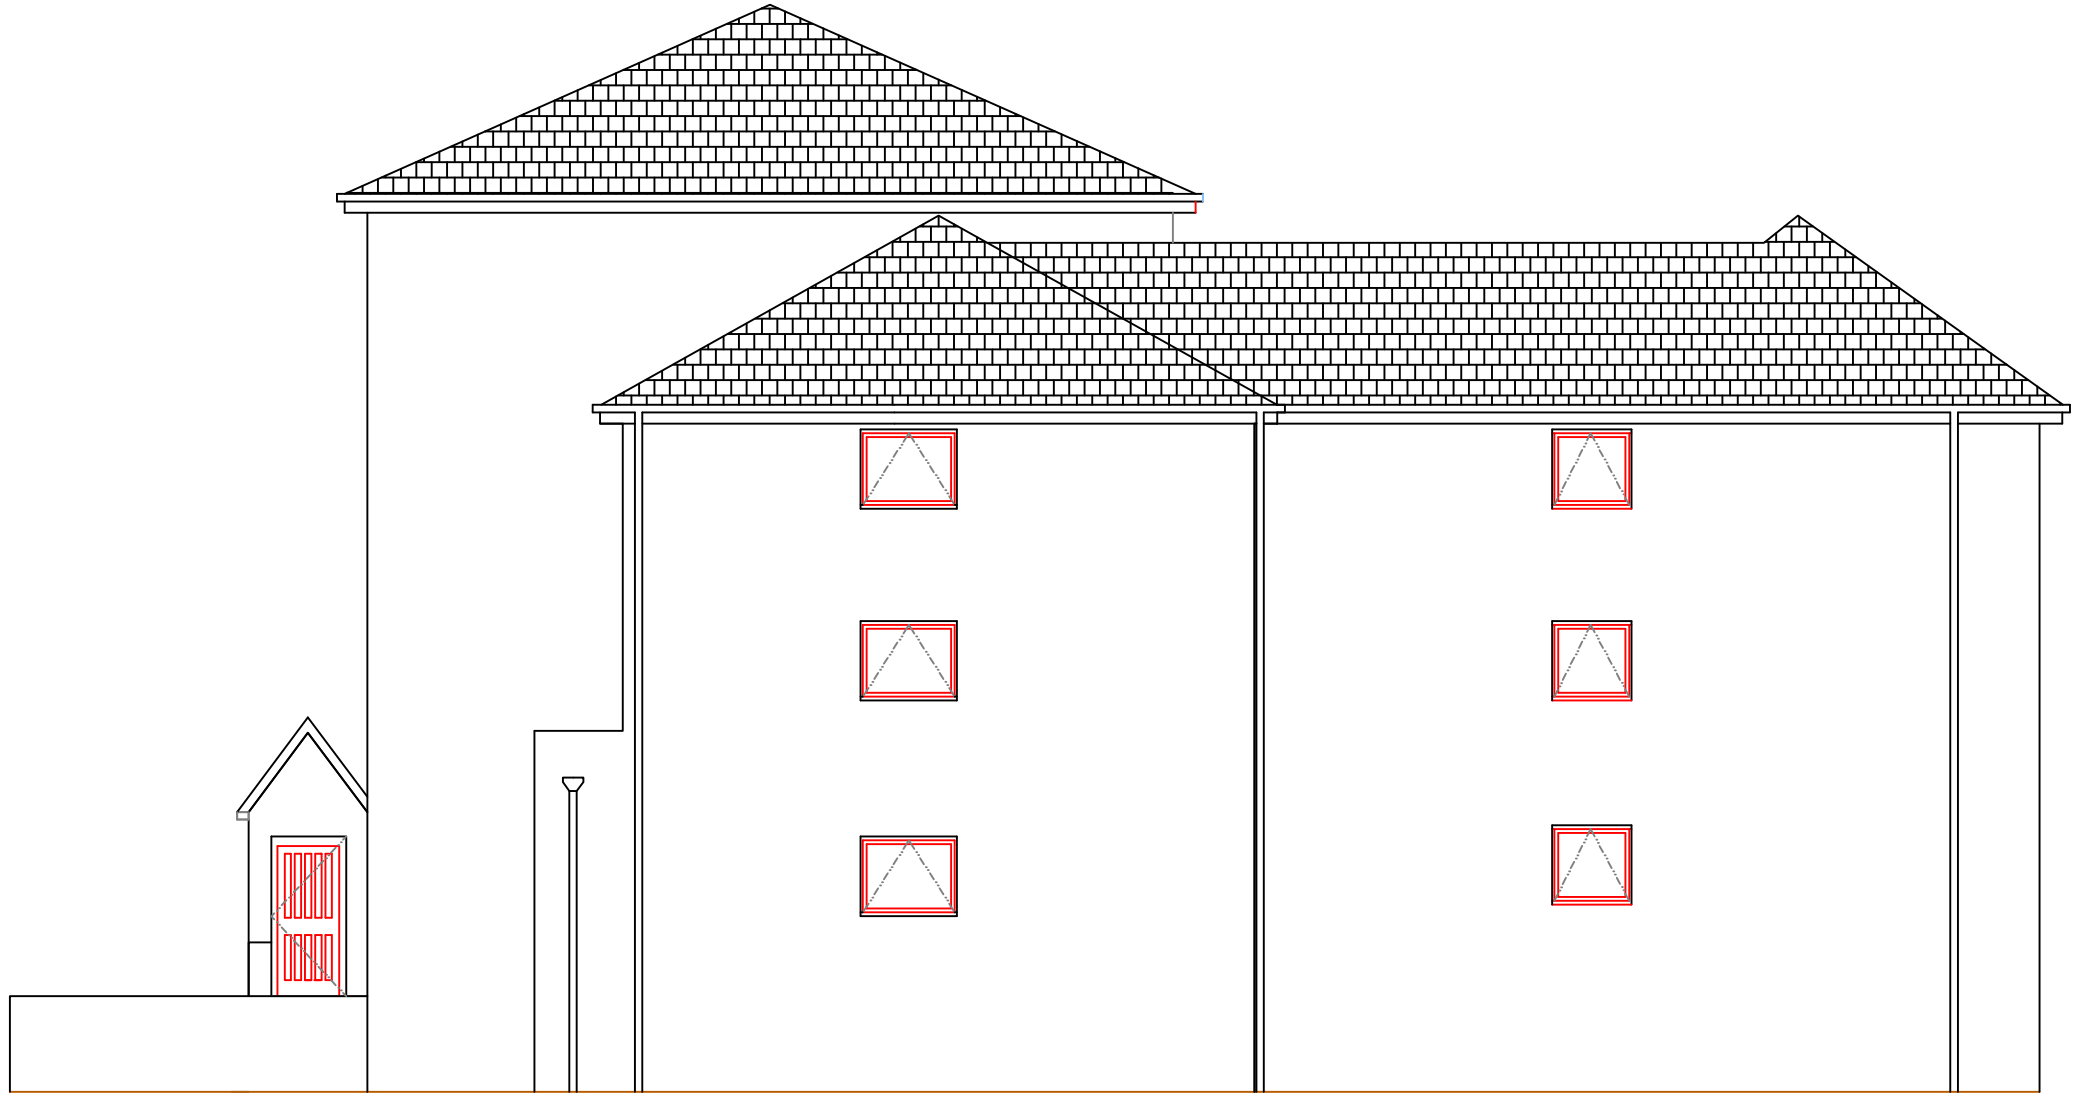


1-15 MILLERS COURT
PROPOSED ELEVATION
VIEW A - 1:100




1-15 MILLERS COURT
PROPOSED ELEVATION
VIEW B - 1:100



1-15 MILLERS COURT
PROPOSED ELEVATION
VIEW C - 1:100

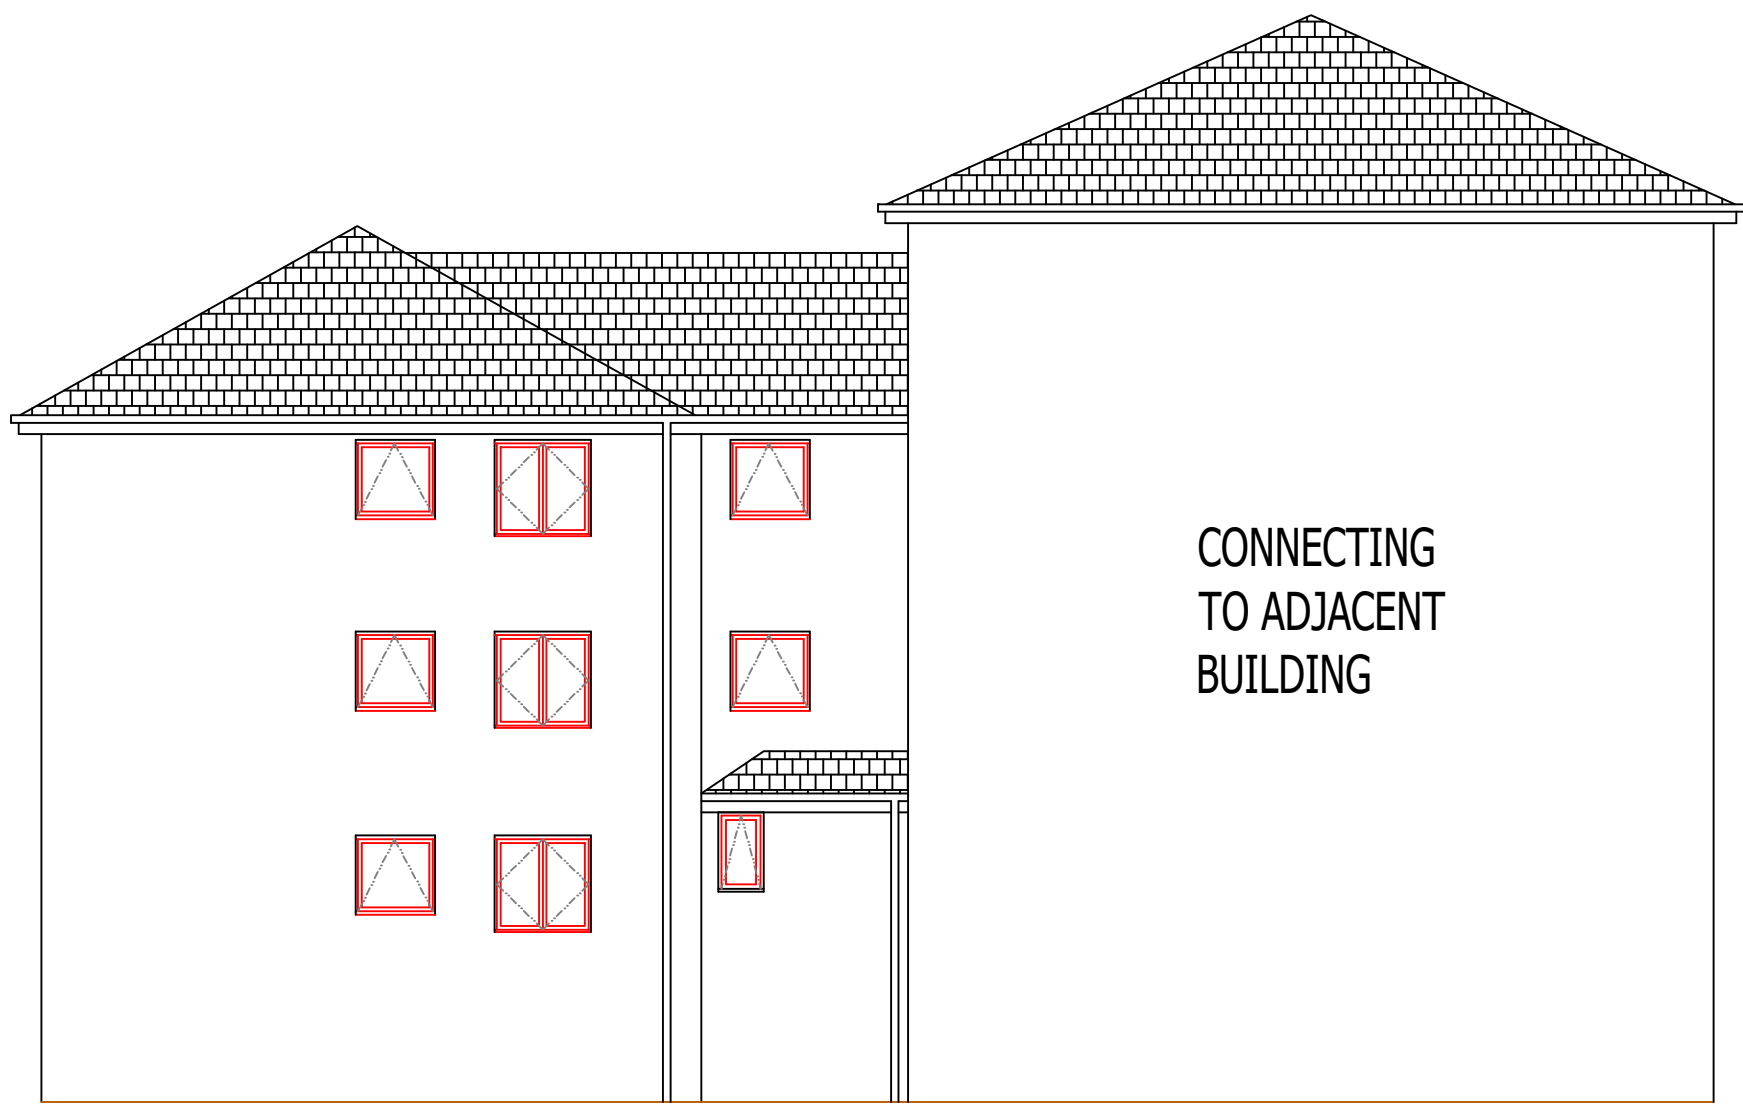

1-15 MILLERS COURT
PROPOSED ELEVATION
VIEW D - 1:100

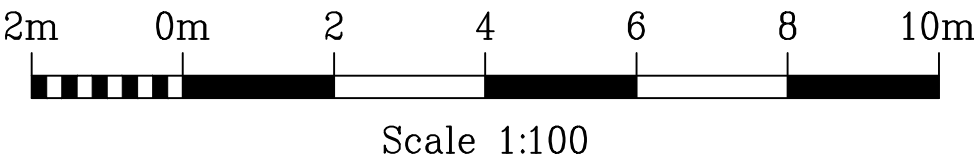

Rev.	Description	Date

Do not scale from this drawing. Dimensions to be verified on site by contractor prior to commencement of work.
This drawing is the copyright of the practice and may not be reproduced in part or in whole without the prior written consent of the practice.
© 2019 Faithorn Farrell Timms LLP



Faithorn Farrell Timms

Central Court
1 Knoll Rise
ORPINGTON
Kent BR6 0JA
T 01689 885080
F 01689 885081

Client
**METROPOLITAN
THAMES VALLEY HOUSING**

Project
**1-6 & 7-15 MILLERS COURT
CAVERSHAM
RG4 5JX**

Drawing Title
**PROPOSED
ELEVATIONS
VIEWS A-D**

Date 16/10/19	Scale 1:100 @ A1
Drawn By EK	Checked By GB
Project No. T1-5160	Drawing No. 4