


Plot Boundary

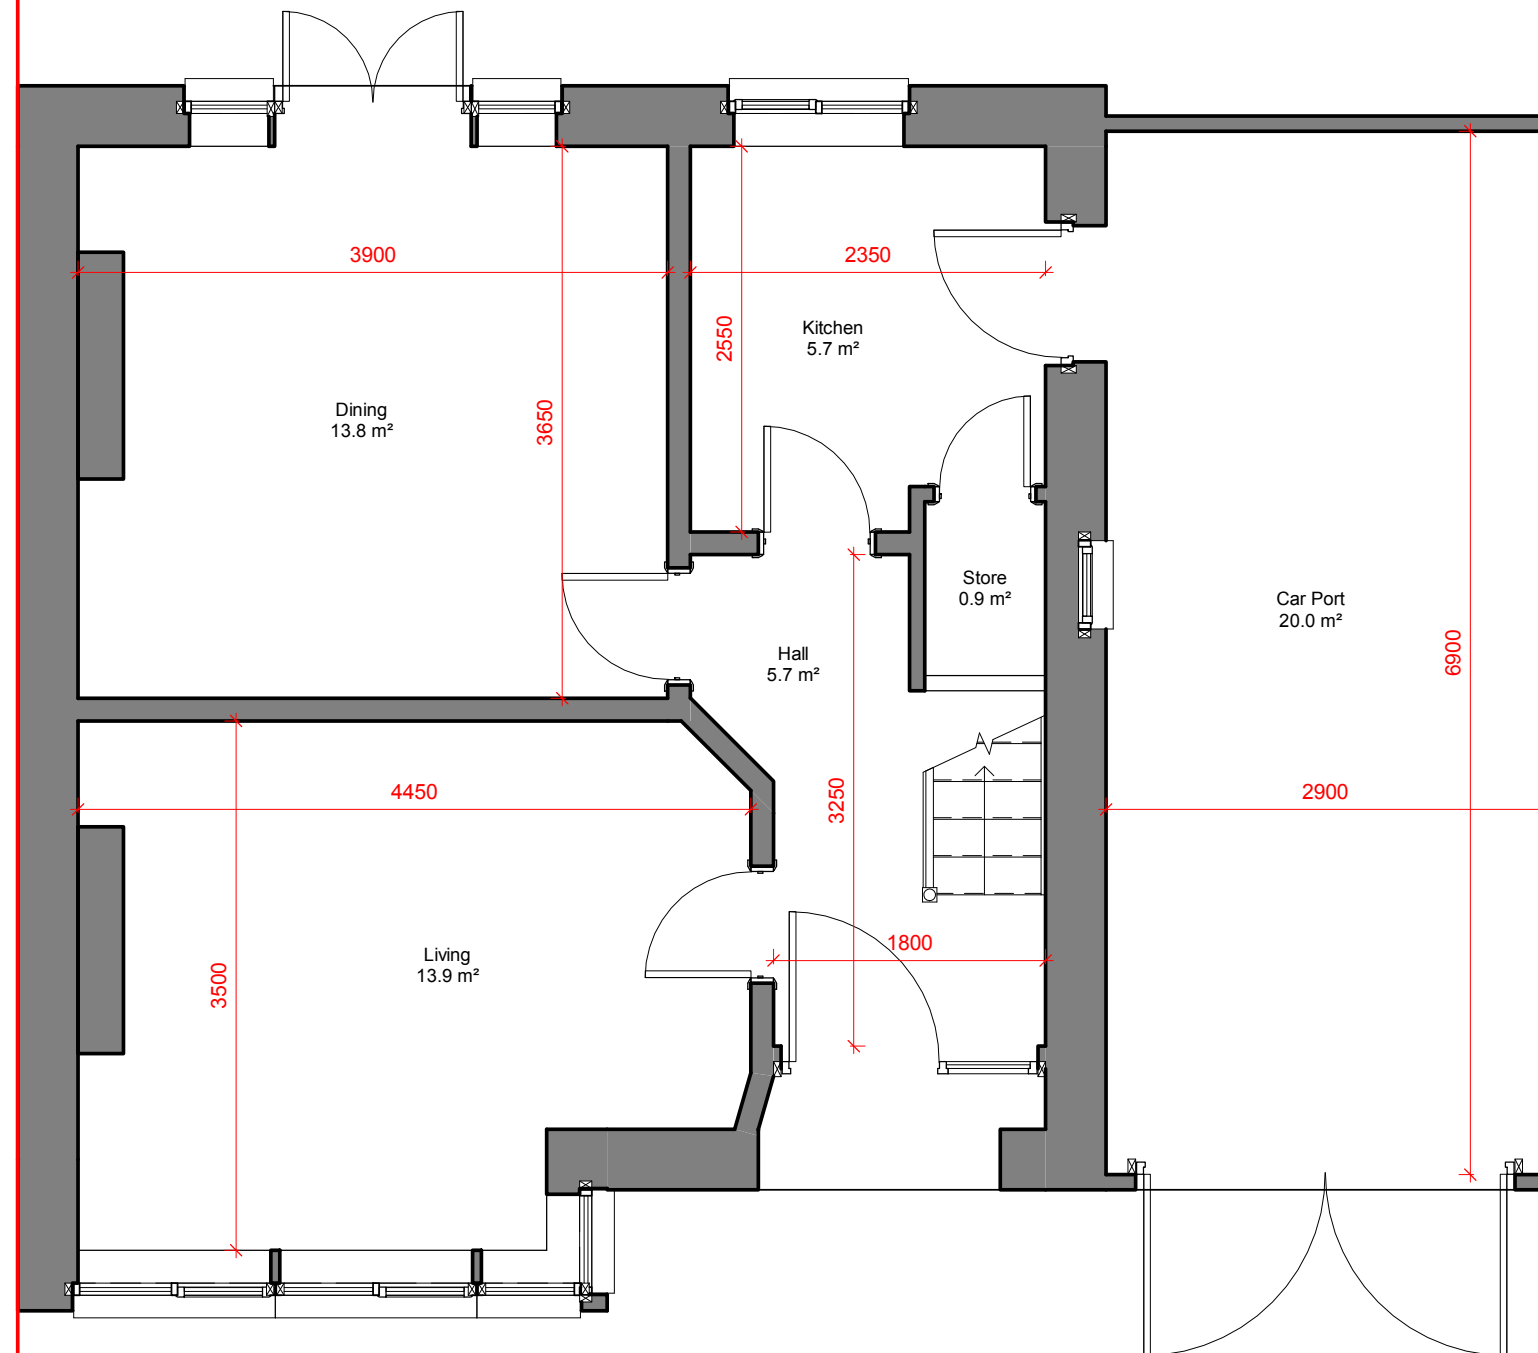

Designed with reference to the surveys, information and reports listed:
 XXXXXXXXXXXX XXXXXXXXXXXX, XXXXXXXXXXXX XXXXXXXXXXXX, XXXXXXXXXXXX
 XXXXXXXXXXXX, XXXXXXXXXXXX XXXXXXXXXXXX, XXXXXXXXXXXX XXXXXXXXXXXX.

Rev	Date	Description
-----	------	-------------

Dwn	Ckd	Drawn	DM
		Checked	DM
		Date	18/03/19
		Scale @ A3	1 : 50

Ground Floor Plan
Existing

KA-00001