
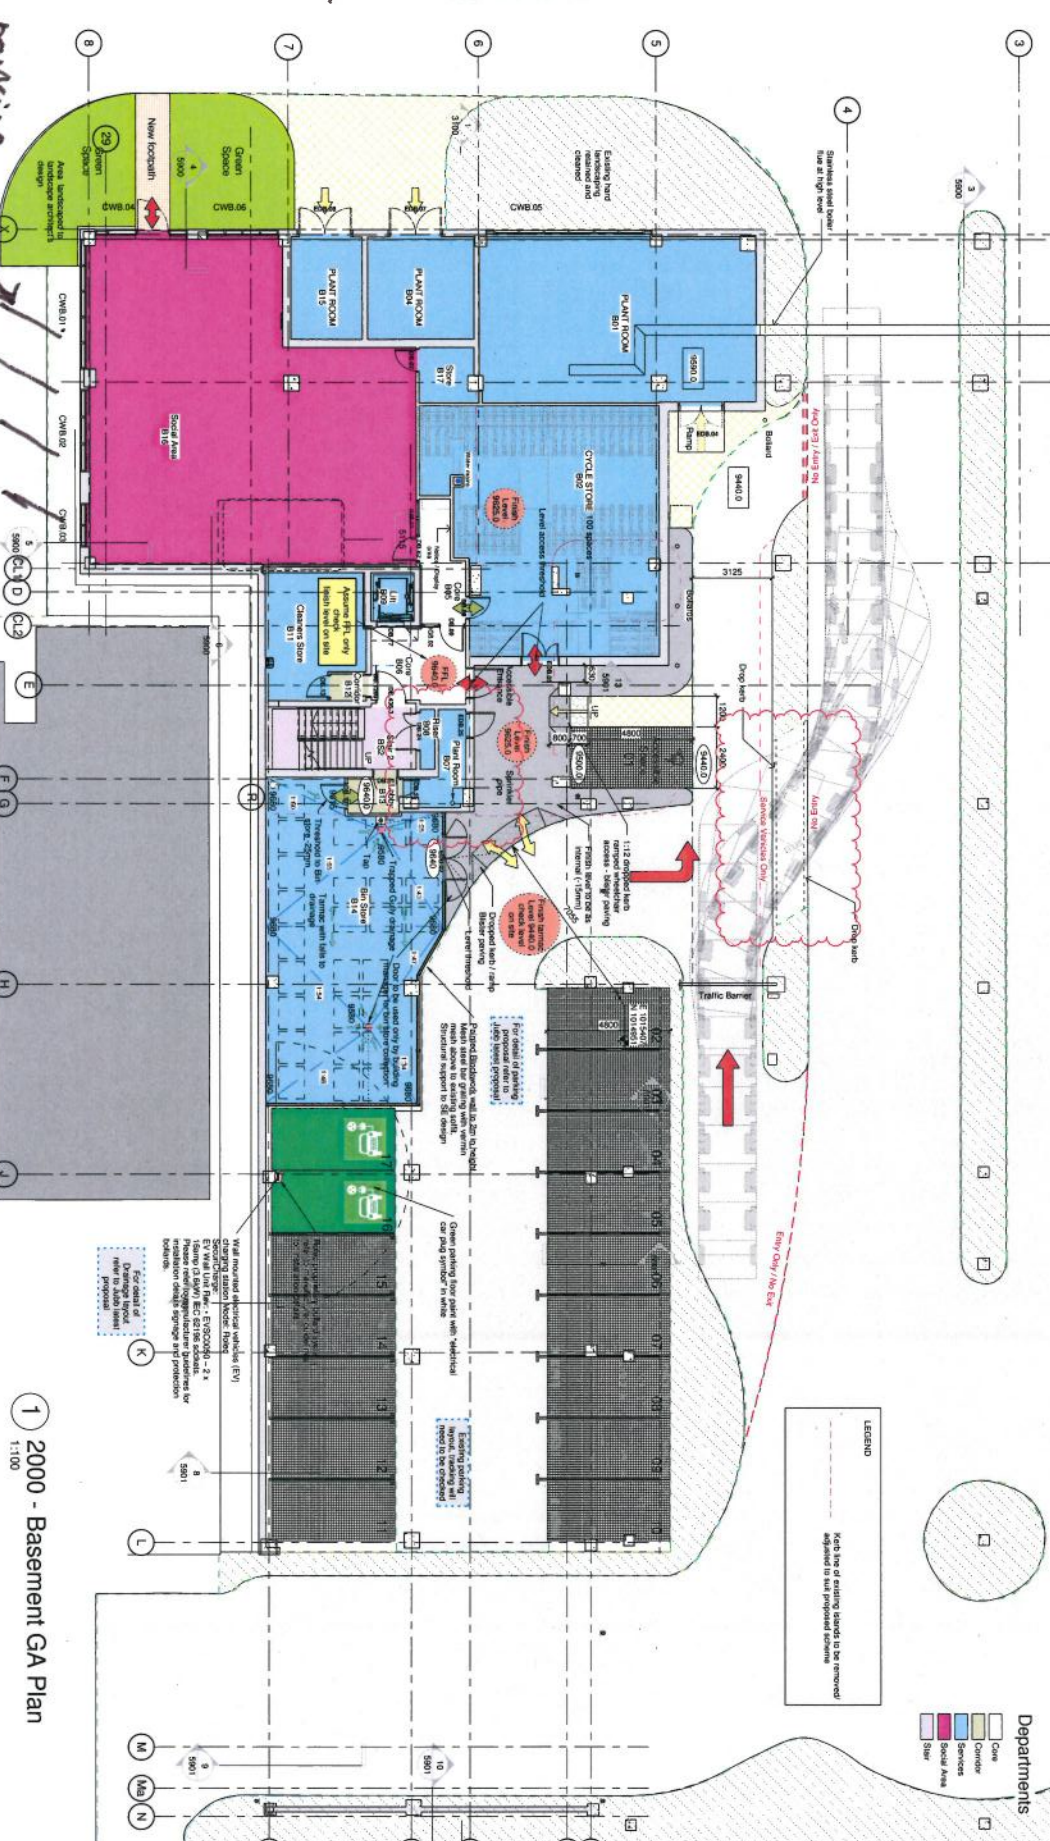


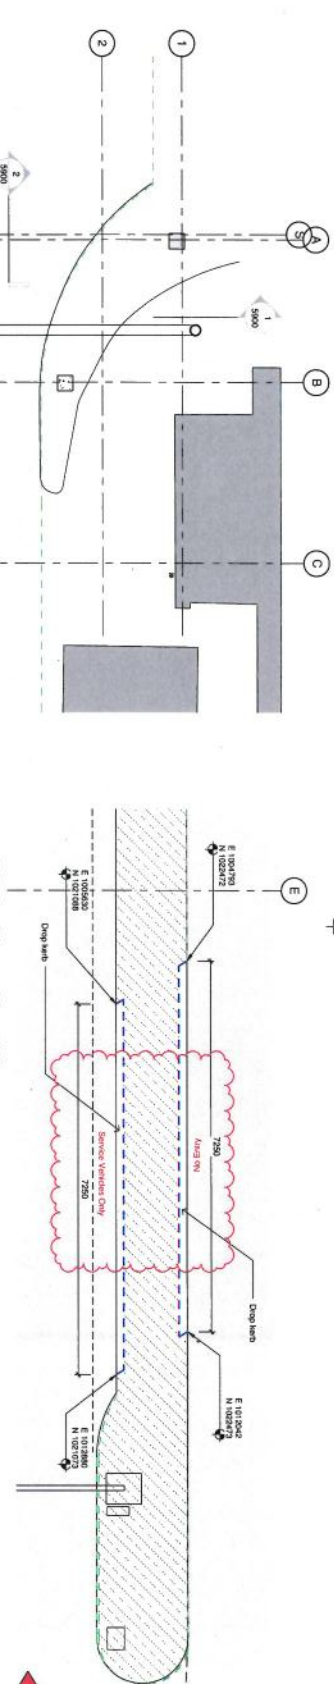

Scale	Print	Open	Download	Date
As Indicated	A1	N	JO	09-02-1
Status				
PLANNING	Project No. 3493			
Drawing Reference	Drawing No. 2000		Revision BB	

AWW *inspired*
environment

020 7110 0000
www.aww.co.uk

AWW Chartered Practice

Project Title:
**Queen's Walk Student Housing
Reading**

Project Site:
GA - Basement Plan

Drawing Title:

Case Studies Walk Student Housing Reading

GA - Basement Plan

This Drawing is a Record of the final Information issued in the Main Contract for the building has not been subjected to a final survey and AWW were not present during all stages of construction.

