


SITE LOCATION



Reproduced by permission of Ordnance Survey on behalf of the Controller of Her Majesty's Stationary Office
All rights reserved. © Crown Copyright licence no. 100036358


SITE AREA PLAN
SCALE 1:50,000

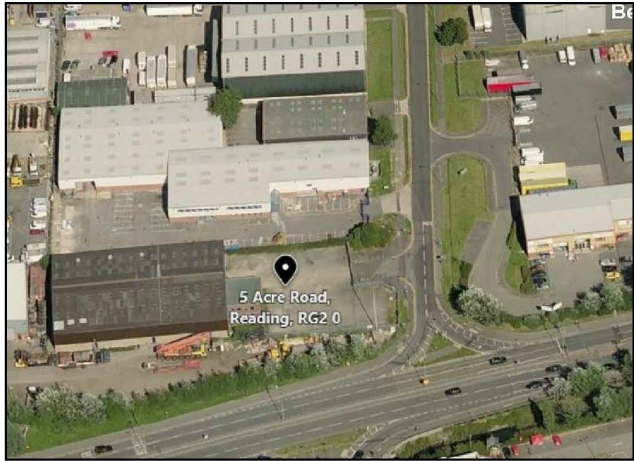

SITE PHOTOGRAPH



SITE LOCATION

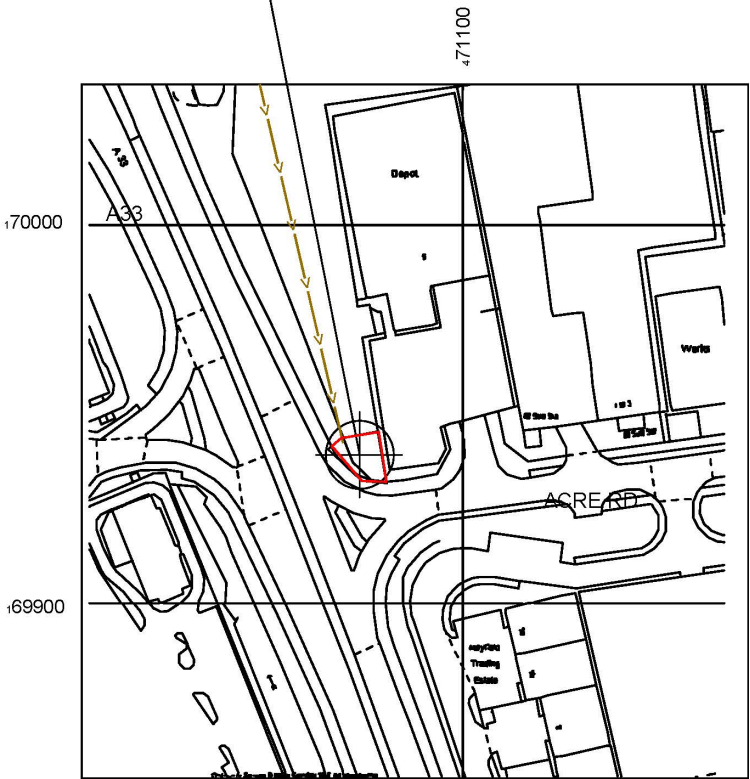

Reproduced by permission of Ordnance Survey on behalf of
the Controller of Her Majesty's Stationary Office
All rights reserved. © Crown Copyright licence no. 100036358

NGR E: 471085 N: 169957

SITE LOCATION PLAN
SCALE 1:1250



GOOGLE MAPS QR CODE

GOOGLE MAP - <https://goo.gl/maps/yMBdcZMFp9E2>


GOOGLE STREETVIEW - <https://goo.gl/maps/RTmJX8T73c82>

NOTES:

1. ALL DIMENSIONS IN MM UNLESS OTHERWISE NOTED.

DIRECTIONS TO SITE: The postcode is correct but directs you on to Acre rd, access to the site is via Bennet road off Acre road, through the crane yard to the compound.

SITE PROVIDER'S
PROPERTY BOUNDARY:

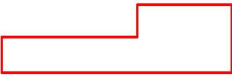

ACCESS ROUTE TO SITE:



LEASE ACCESS ROUTE:



Master:	MBNL / EE / H3G:	Project:	Purpose of Issue:	Issue:
M004	MBNL	ATAP	Planning	D
Date:	10/05/2019	Revision / Upgrade Description:		
Drawn:	A. Ward	GA Minor Amend		
Checked:	T. Clifford			
Approved:	M. Verner			
Master:	MBNL / EE / H3G:	Project:	Purpose of Issue:	Issue:
M003	MBNL	ATAP	Planning	C
Date:	30.04.19	Revision / Upgrade Description:		
Drawn:	B. Bugajski	Tower height lowered		
Checked:	T. Clifford			
Approved:	M. Verner			
Master:	MBNL / EE / H3G:	Project:	Purpose of Issue:	Issue:
M002	MBNL	ATAP	Planning	B
Date:	01/02/2019	Revision / Upgrade Description:		
Drawn:	J. Stevenson	Bearing changes		
Checked:	T. Clifford			
Approved:	M. Verner			
Master:	MBNL / EE / H3G:	Project:	Purpose of Issue:	Issue:
M001	MBNL	ATAP	Planning	A
Date:	09/01/2019	Revision / Upgrade Description:		
Drawn:	J. Stevenson	First Issue		
Checked:	T. Clifford			
Approved:	M. Verner			



Mobile Broadband Network Limited
Sixth Floor, Thames Tower, Station Road, Reading, RG1 1LX



UNIT E3 PITTS CLEAVE INDUSTRIAL ESTATE, TAVISTOCK, DEVON, PL19 0PW
sales@beaconcomms.co.uk Tel: +44 (0)1822 610610

Site Name:	TERRANOVA HOUSE		
Site ID:	1107576		
Address:	BENNET ROAD READING RG2 0RJ		
Title:	002 SITE LOCATION PLAN		
Project:	ATAP		
Purpose of Issue:	GENERAL ARRANGEMENT		
EE Cell ID:	25668	MBNL Cell ID:	RDG042
3UK Cell ID:	RG1433		
Master Drawing No:	1107576_RDG042_25668_RG1433_M004		
Issue:	D		