
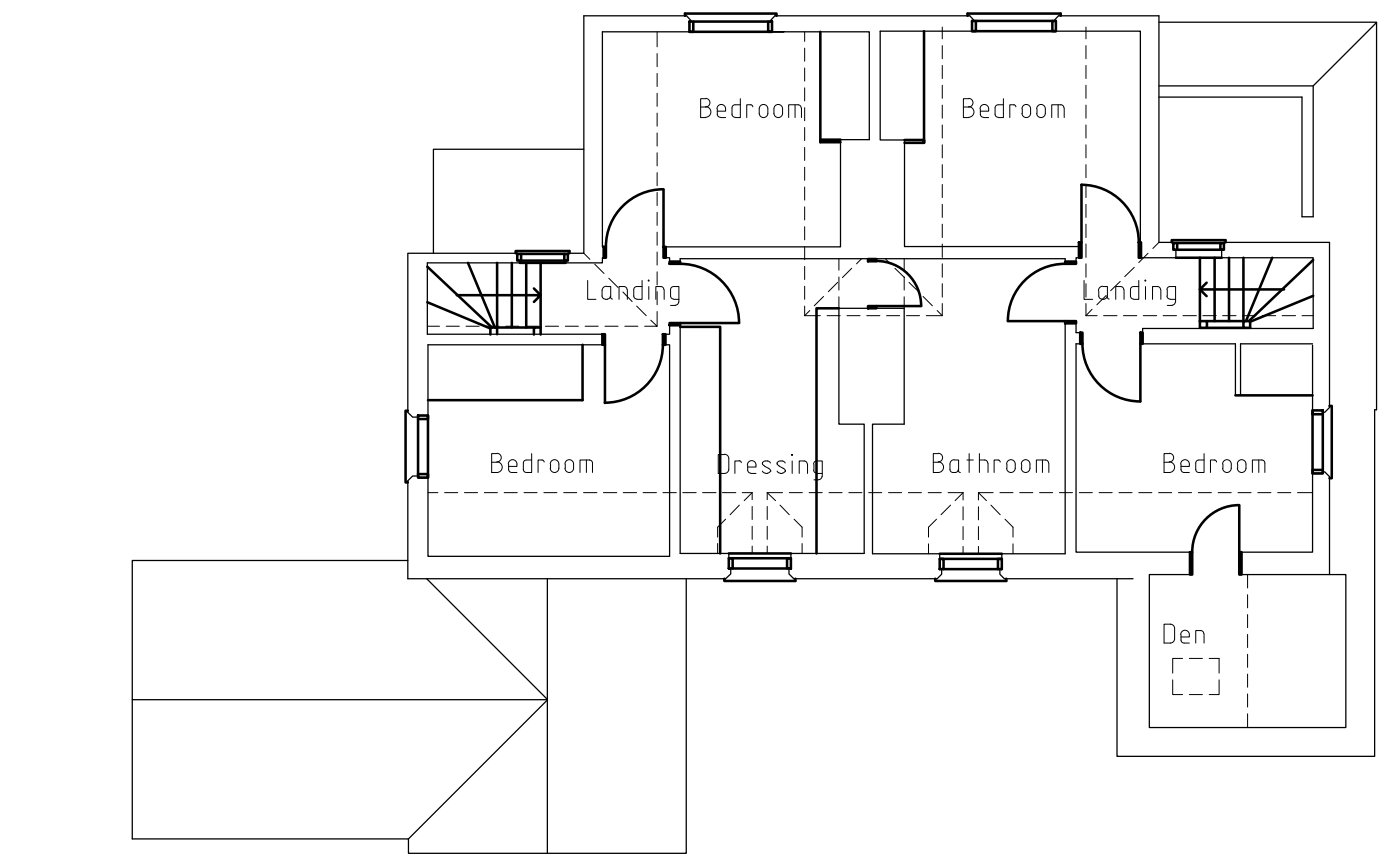
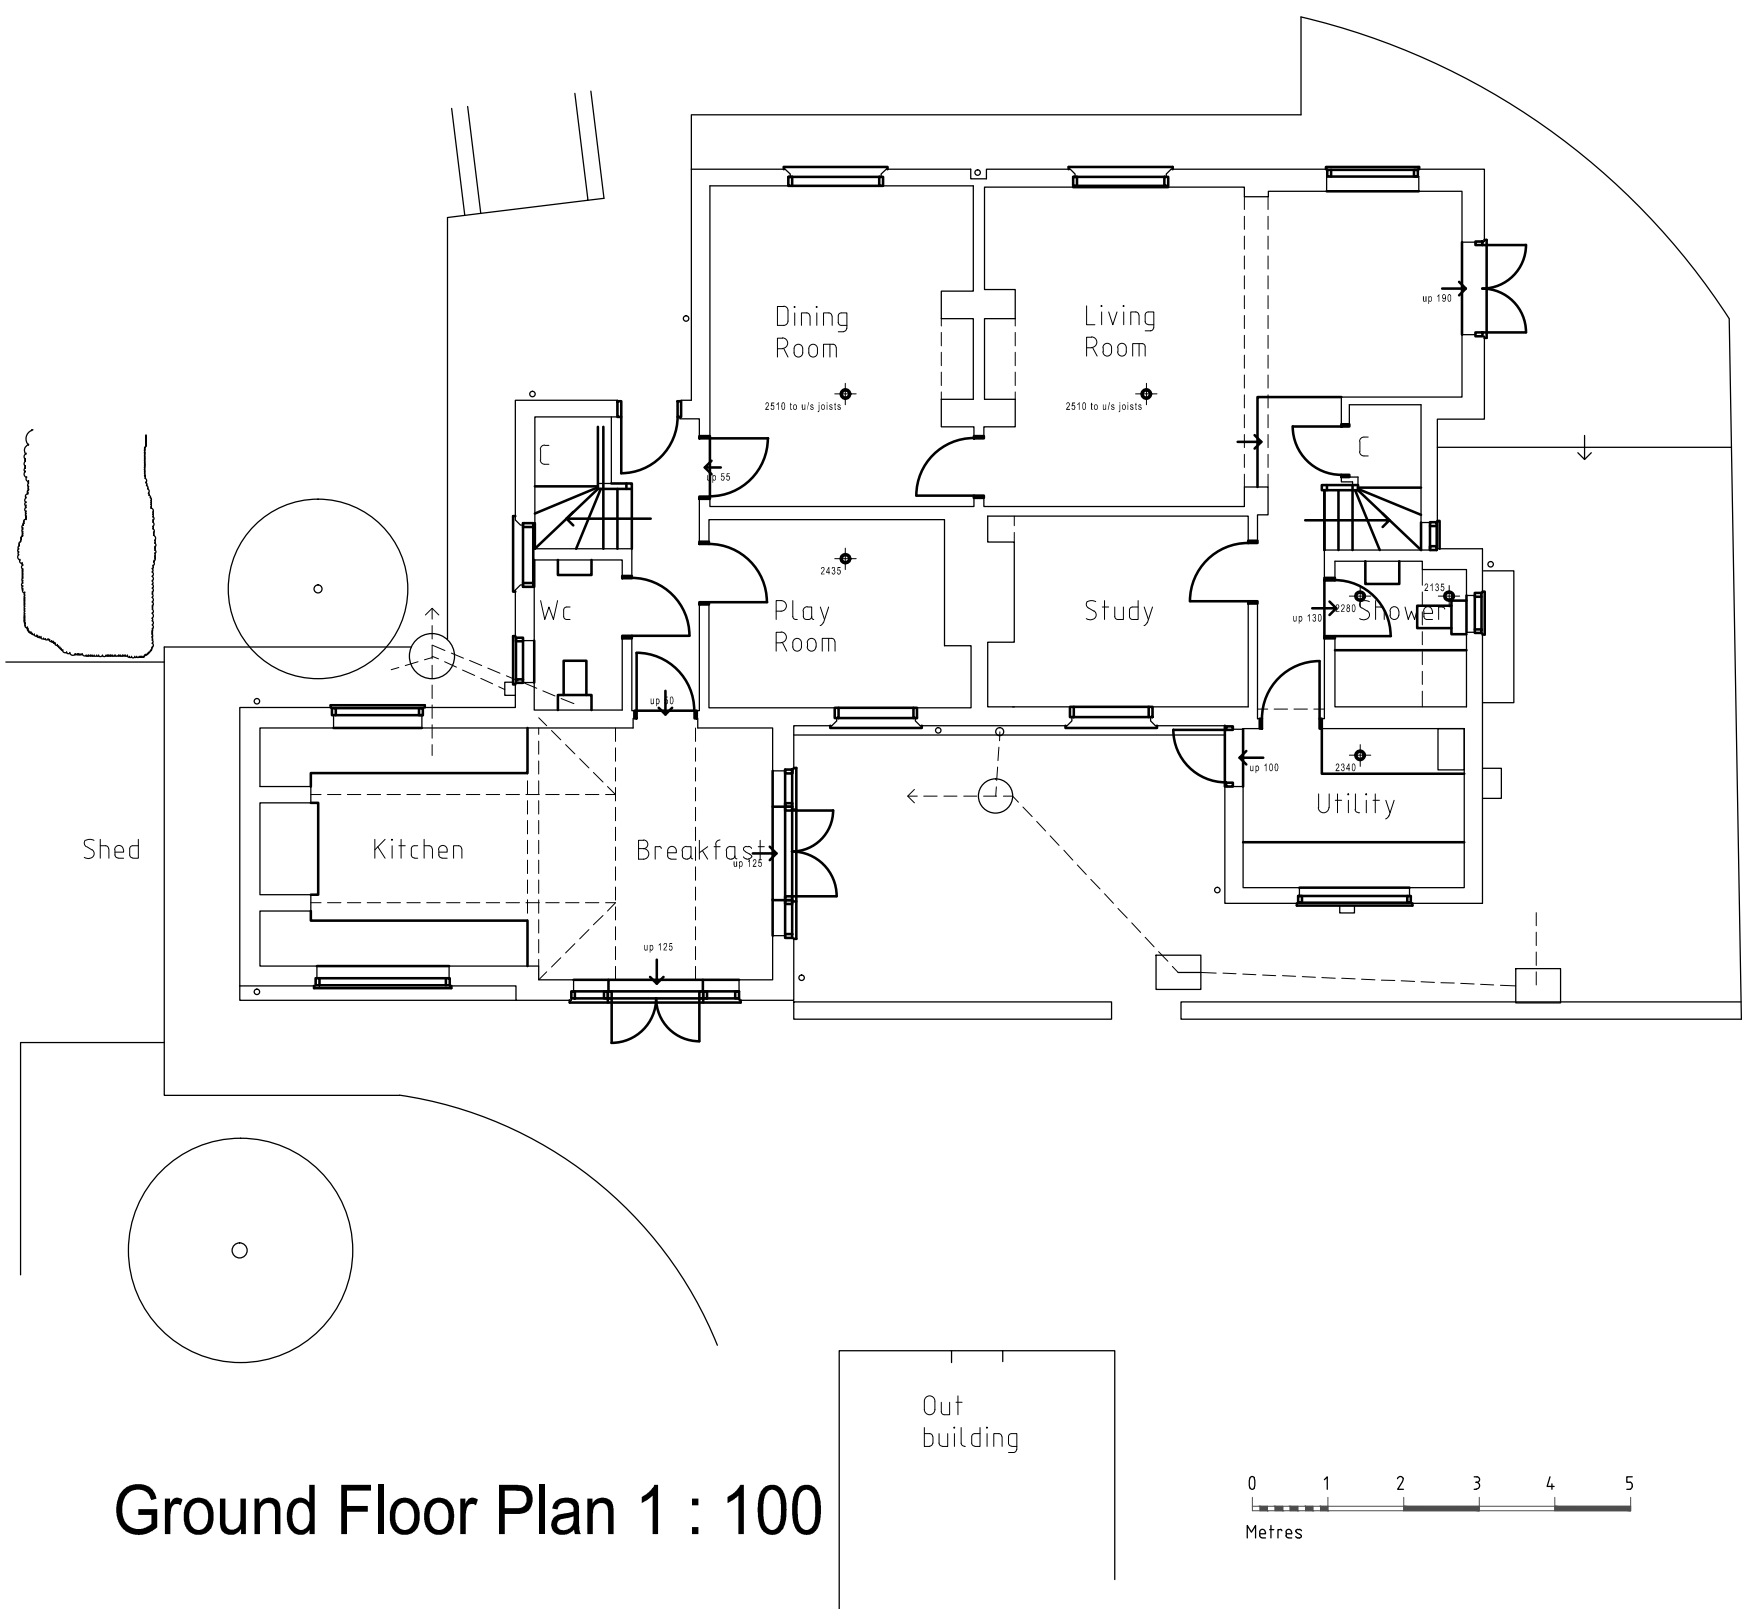


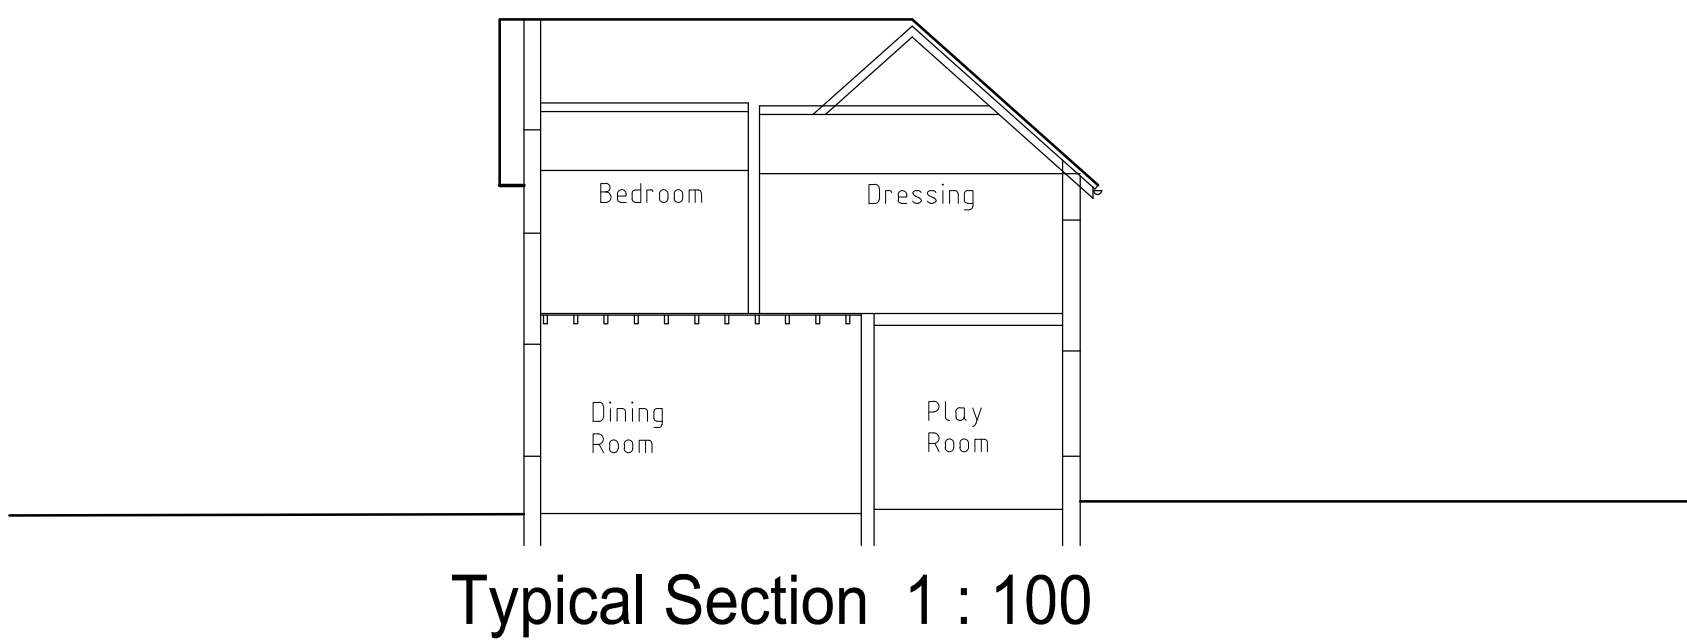

Rev	Notes	Date
-----	-------	------

Mr & Mrs Cole
client

Proposed alterations to
239 Hemdean Road,
Caversham, RG4 7QX.
contract

Plan & Elevations
Survey As Existing
title

August 2019 date	1:100@ A1 scale
--- contract ref	01 drawing