

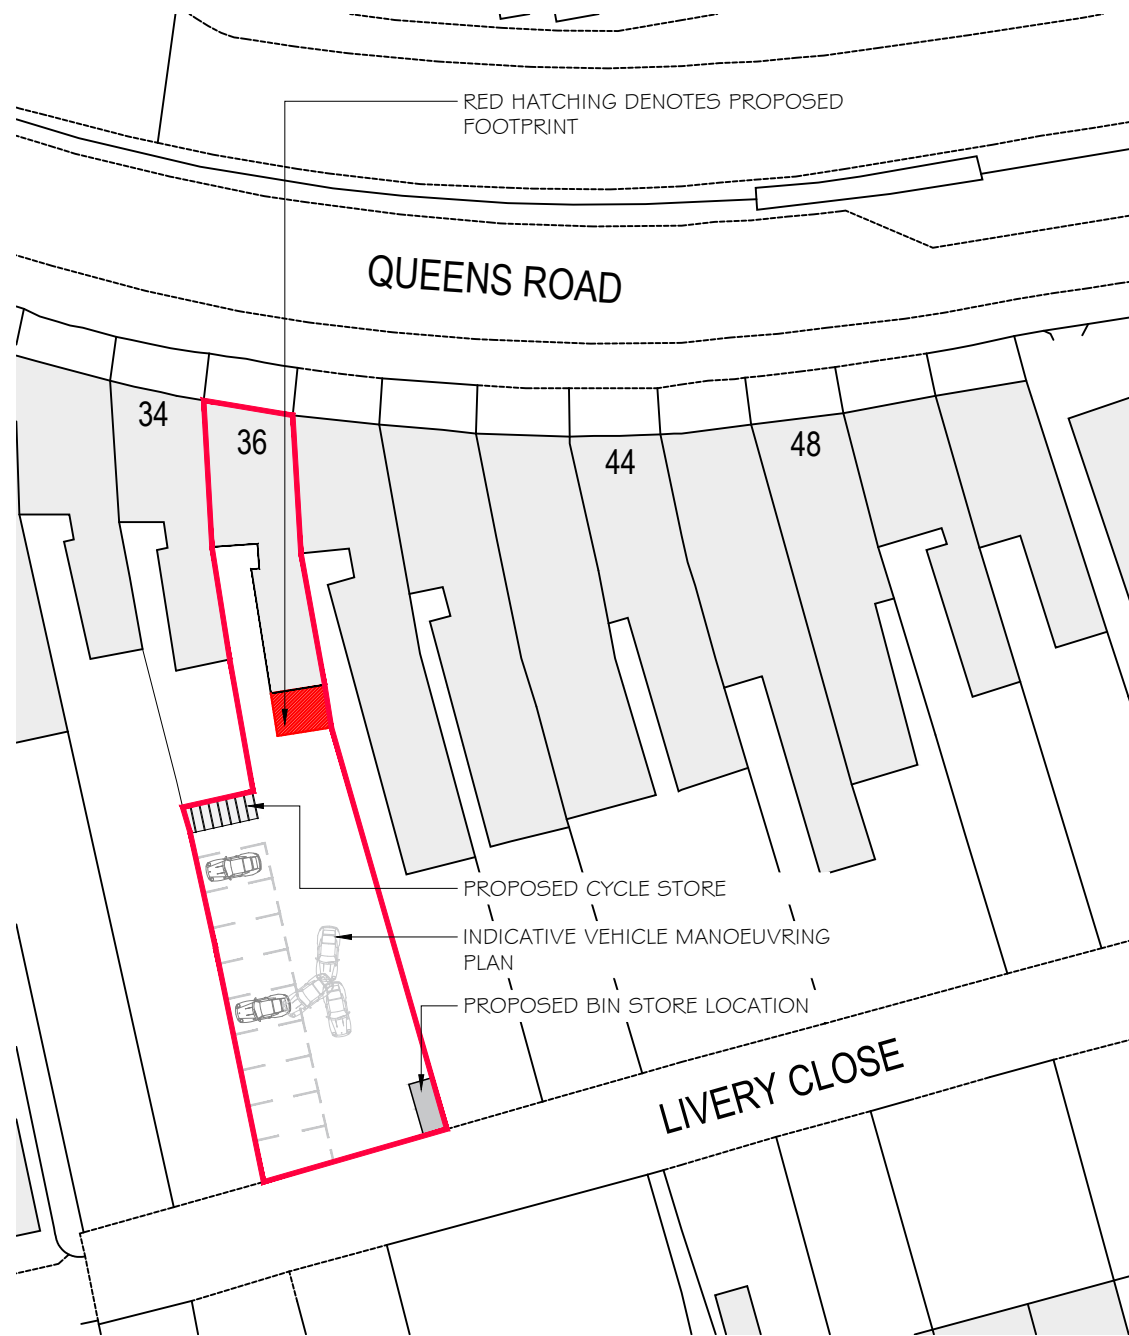
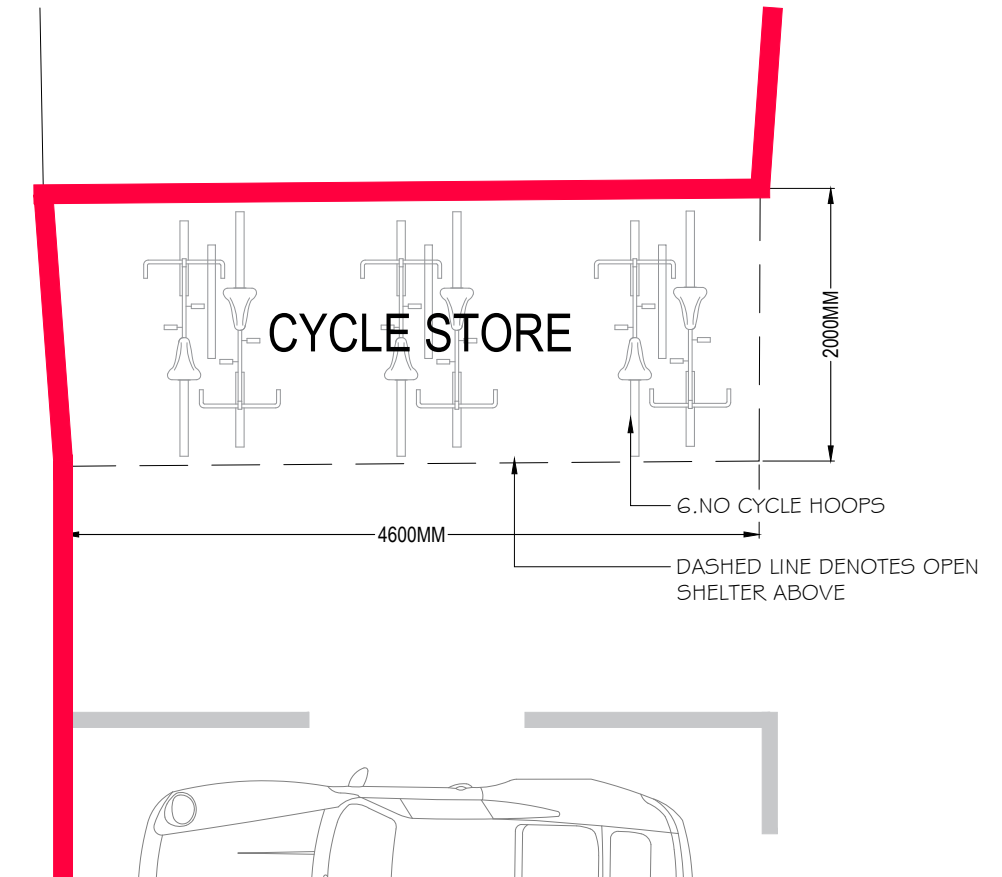
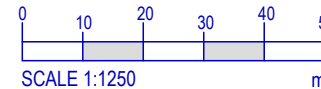
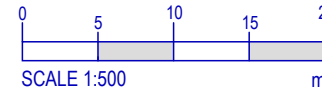
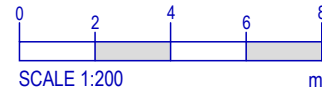
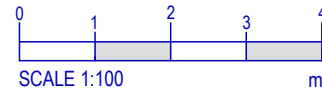


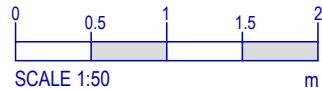


Ordnance Survey (c) Crown Copyright 2018. All rights reserved. Licence number 10002243

LOCATION PLAN
SCALE 1:1250

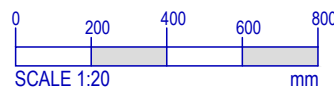


CYCLE STORE
SCALE 1:50

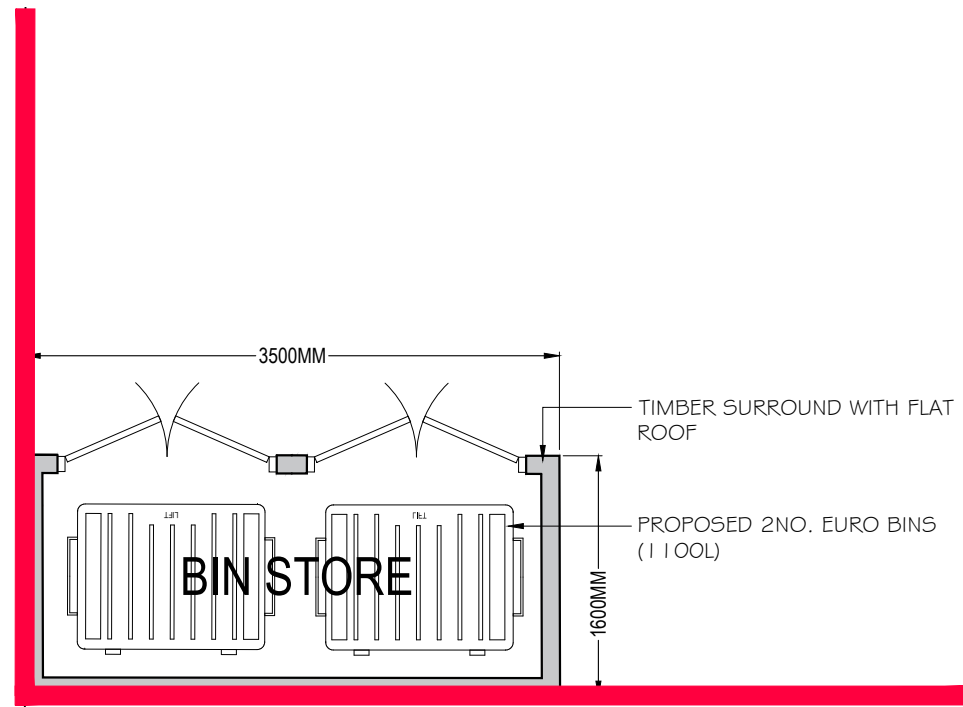

BIN STORE
SCALE 1:50

NOTES

PLANS BASED ON ORDNANCE SURVEY PROMAP DATA. ORDNANCE SURVEY © CROWN COPYRIGHT 2013. ALL RIGHTS RESERVED. LICENCE NUMBER 100022432.

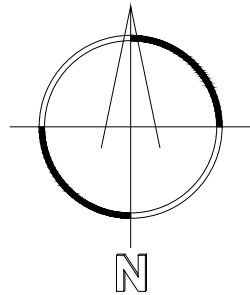

LEGEND



ITEMS CLOUDED WITH A BLUE LINE ARE TO BE CONFIRMED, ARE SUBJECT TO DETAILED DESIGN OR CAN BE EXPECTED TO CHANGE.



REVISION CLOUD HIGHLIGHTING ITEMS CHANGED SINCE PREVIOUS ISSUE OF DRAWING.

REV:	DATE:	DESCRIPTION:	DR:	CHK:

OTHER THAN FOR THE PURPOSES OF PLANNING, DO NOT SCALE THESE DRAWINGS. USE WRITTEN DIMENSIONS ONLY. ALL DIMENSIONS TO BE CHECKED ON SITE PRIOR TO COMMENCEMENT OF WORK.

THIS DRAWING IS THE COPYRIGHT OF SIMPSON HILDER ASSOCIATES LIMITED AND MAY NOT BE REPRODUCED, COPIED OR ALTERED IN ANY WAY WITHOUT WRITTEN AUTHORITY



67a High Street Lyndhurst
Hampshire SO43 7BE

T: 023 80 283798

F: 023 80 283688

E: sha@simpsonhilder.co.uk

www.simpsonhilder.co.uk

CYCLE AND BIN STORE
DETAILS

DRAWING STATUS: PLANNING

36 QUEENS ROAD
READING
RG1 4AU

DATE: MARCH 2018	DRAWN BY: TJD	
SCALE @ A3: 1:1250 & 1:500	CHECKED:	DATE CHECKED:
JOB NO: 8728	DRAWING NO: 104	REVISION: