


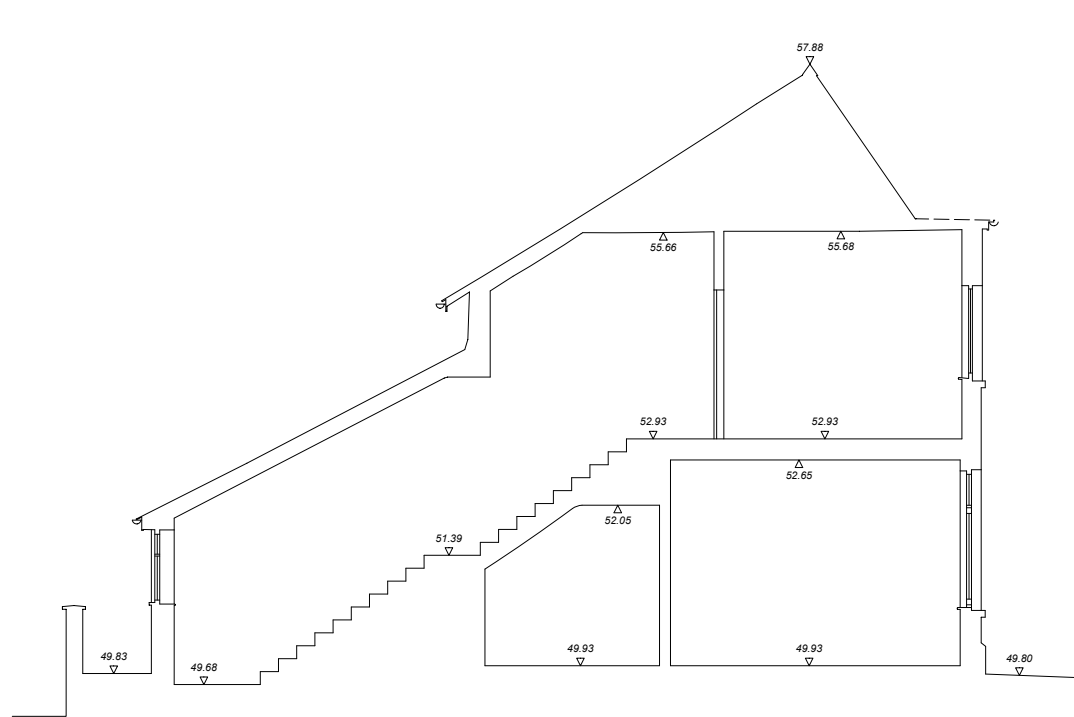


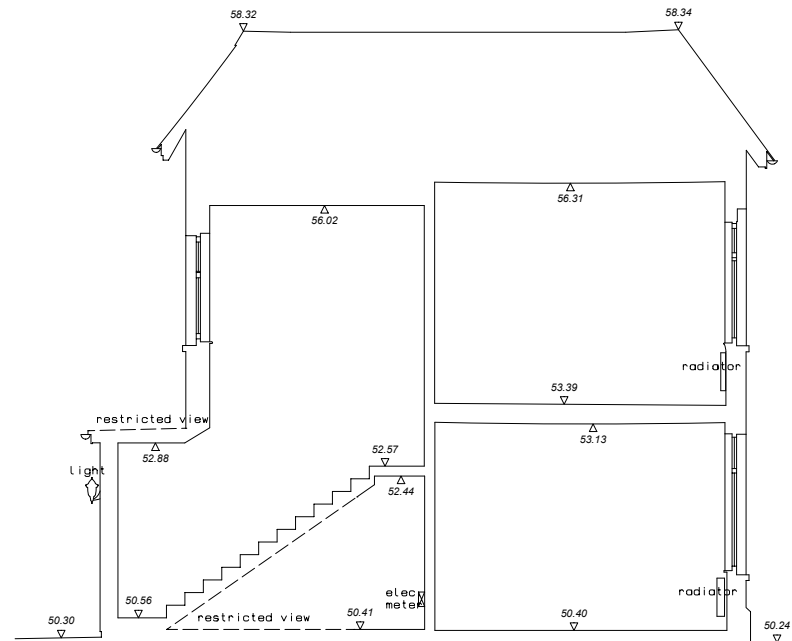

1
1004
Section 1-1
scale 1:100@A3

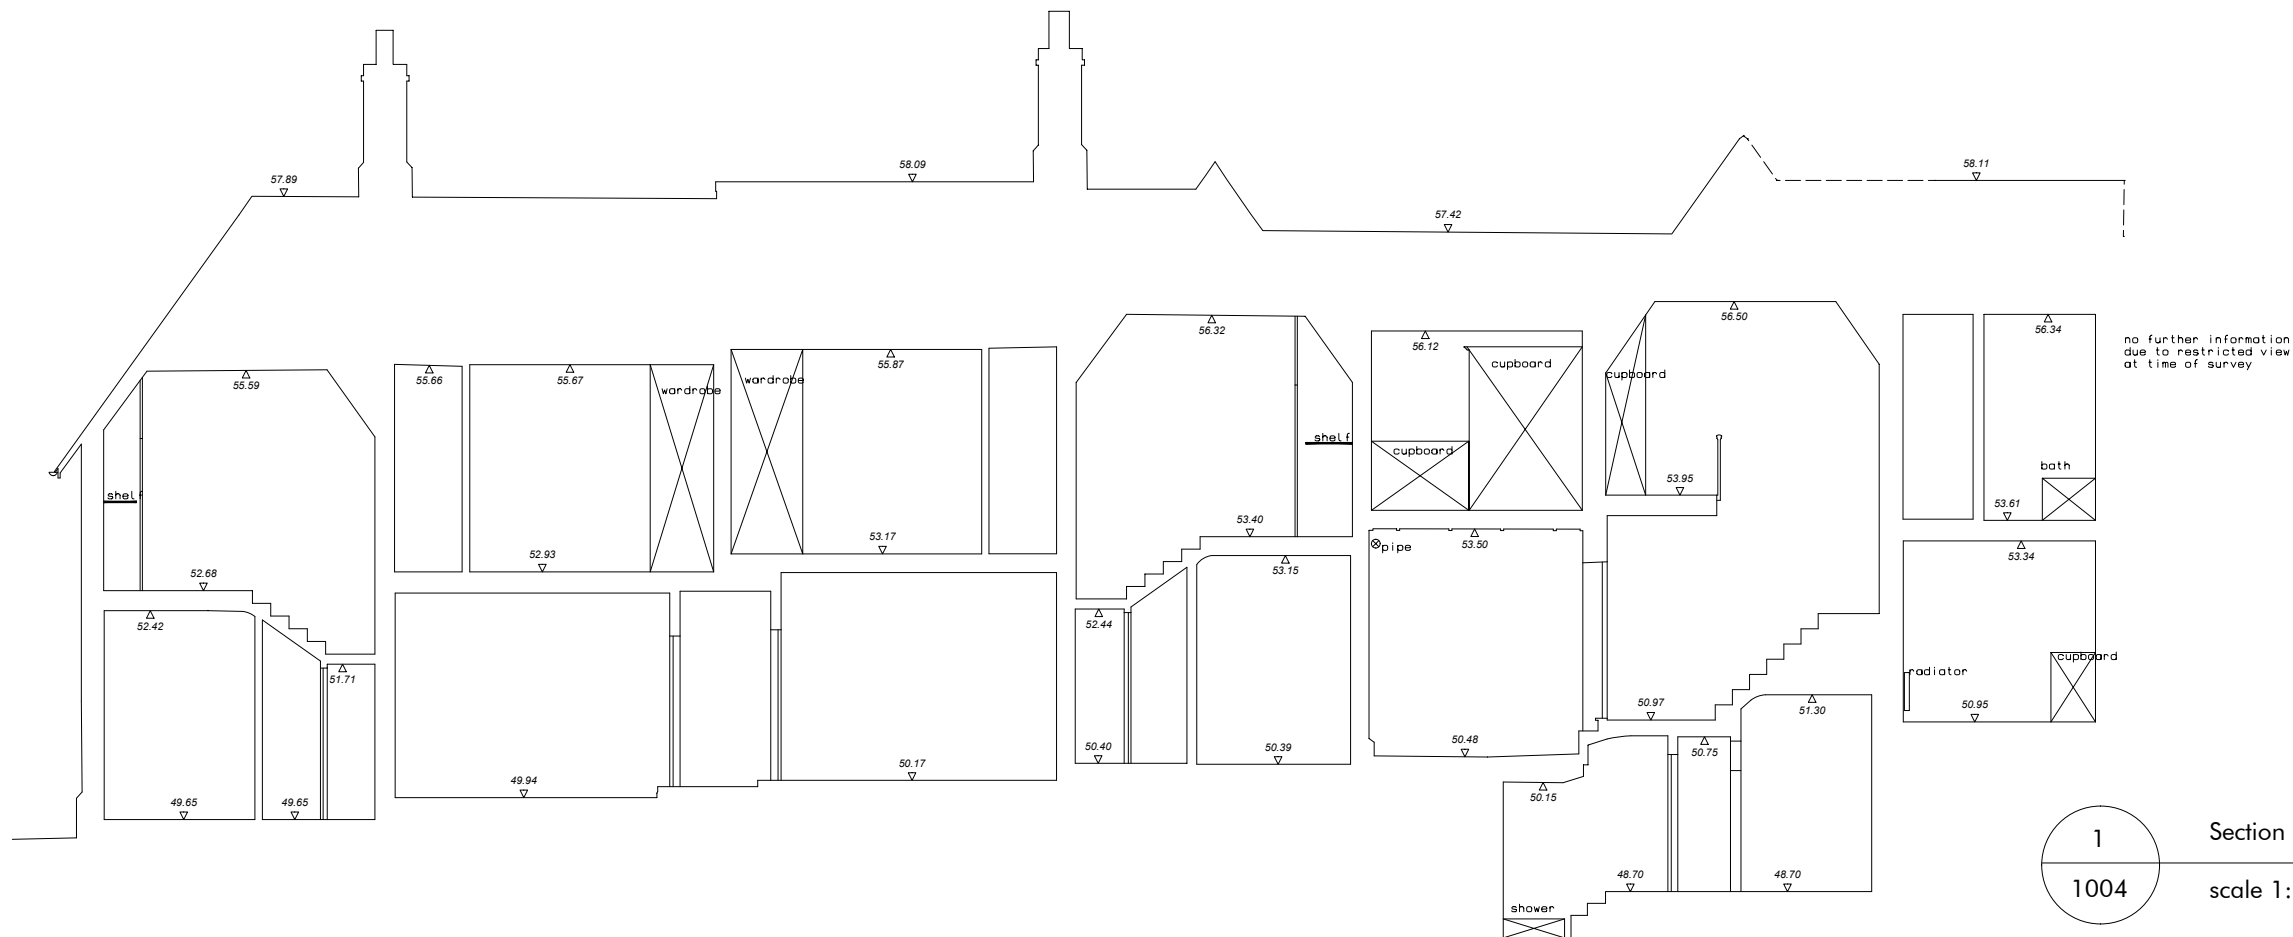

2
1004
Section 2-2
scale 1:100@A3

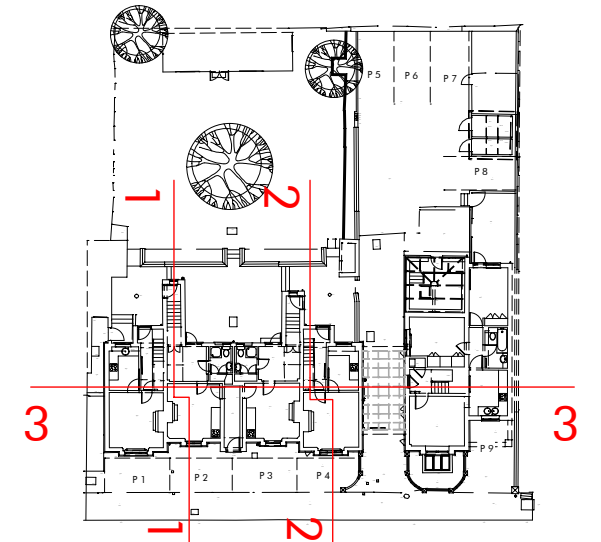

1
1004
Section 3.3
scale 1:100@A3

Revision	Release date	Drawn/Checked	NOTES
A	20/05/2019	CB	First issue for planning
GENERAL NOTES			

CLIENT: Prospect Development Ltd
GENERAL NOTES



Avalon Construction & Design
a: Black Mews, Richmond TW9 3GA
e: architecture@avalonbuild.co.uk
w: avalonbuild.co.uk
t: 020 7348 9058
m: 07891 174552

PROJECT	Westfield Rd
ADDRESS	106-116 Westfield Rd - Reading RG4 8JH
DRAWING TITLE	Survey information: sections
DRAWING NO	ACD 05181004
PURPOSE OF ISSUE	PLANNING
SCALE	1:100
FORMAT	@ A3