




1 Location Plan


SCALE 1:1250

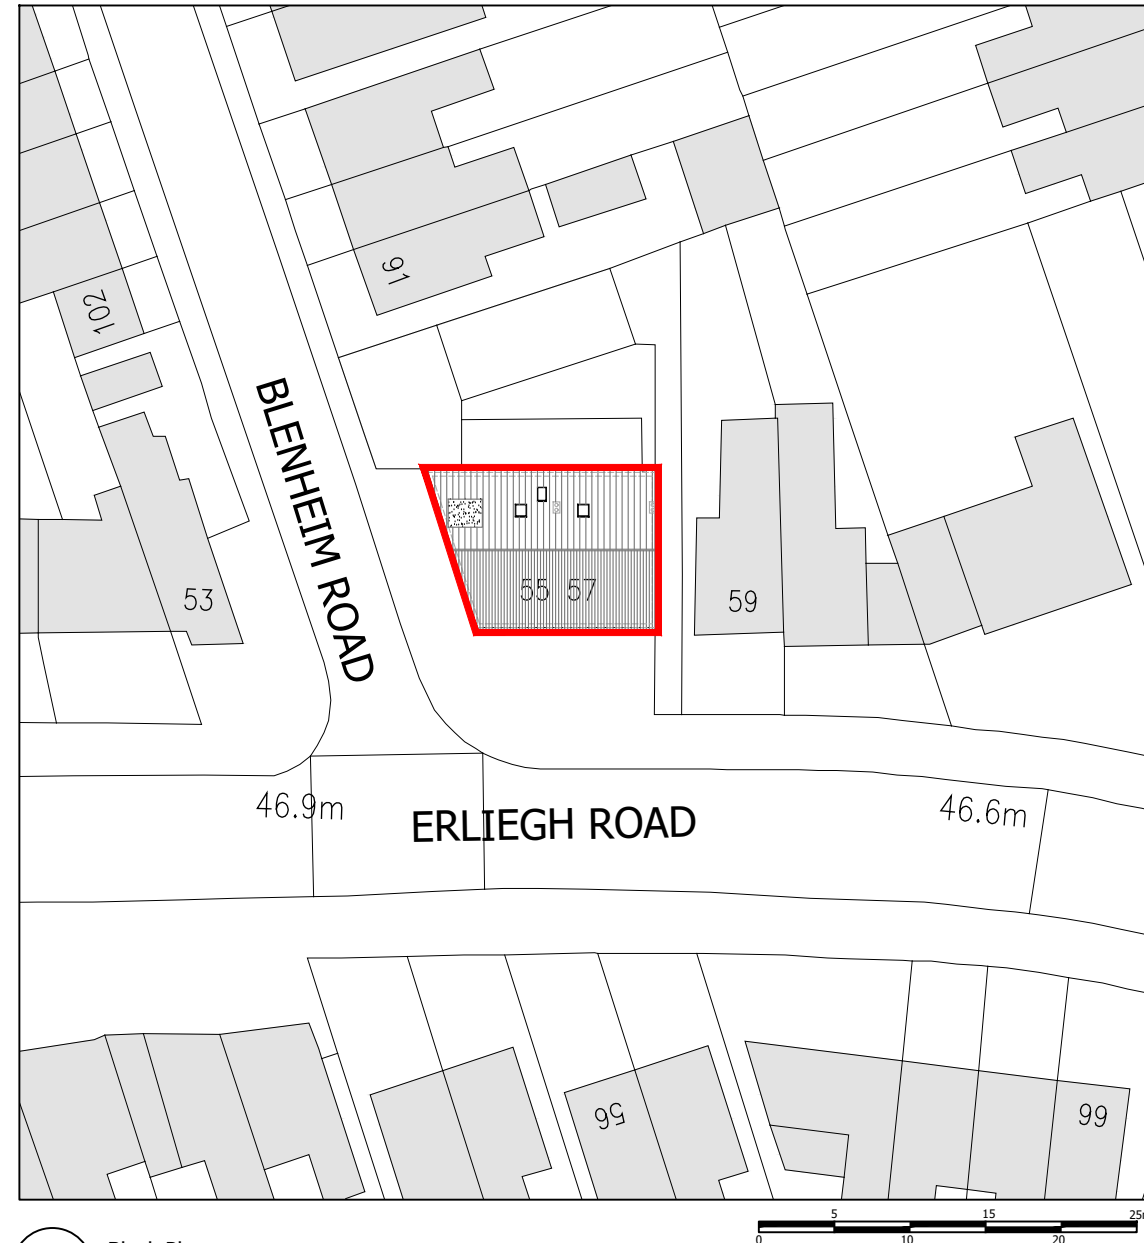

2 Block Plan

SCALE 1:500

This drawing has been prepared without the benefit of a measured building survey or topographic information.
Drawing based on OS data
information received 25.10.16
© Crown Copyright 2016
Licence No. 100031961

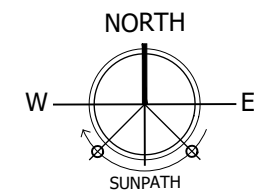

PLANNING

Project
Flat 2, 55-57 Erleigh Road
Reading RG1 5NL
Drawing Title
Location & Block Plan

Date 12.06.19	Scale As Noted@A3	Drawn by SJ
Project No 077	Drawing No 005	Revision -