


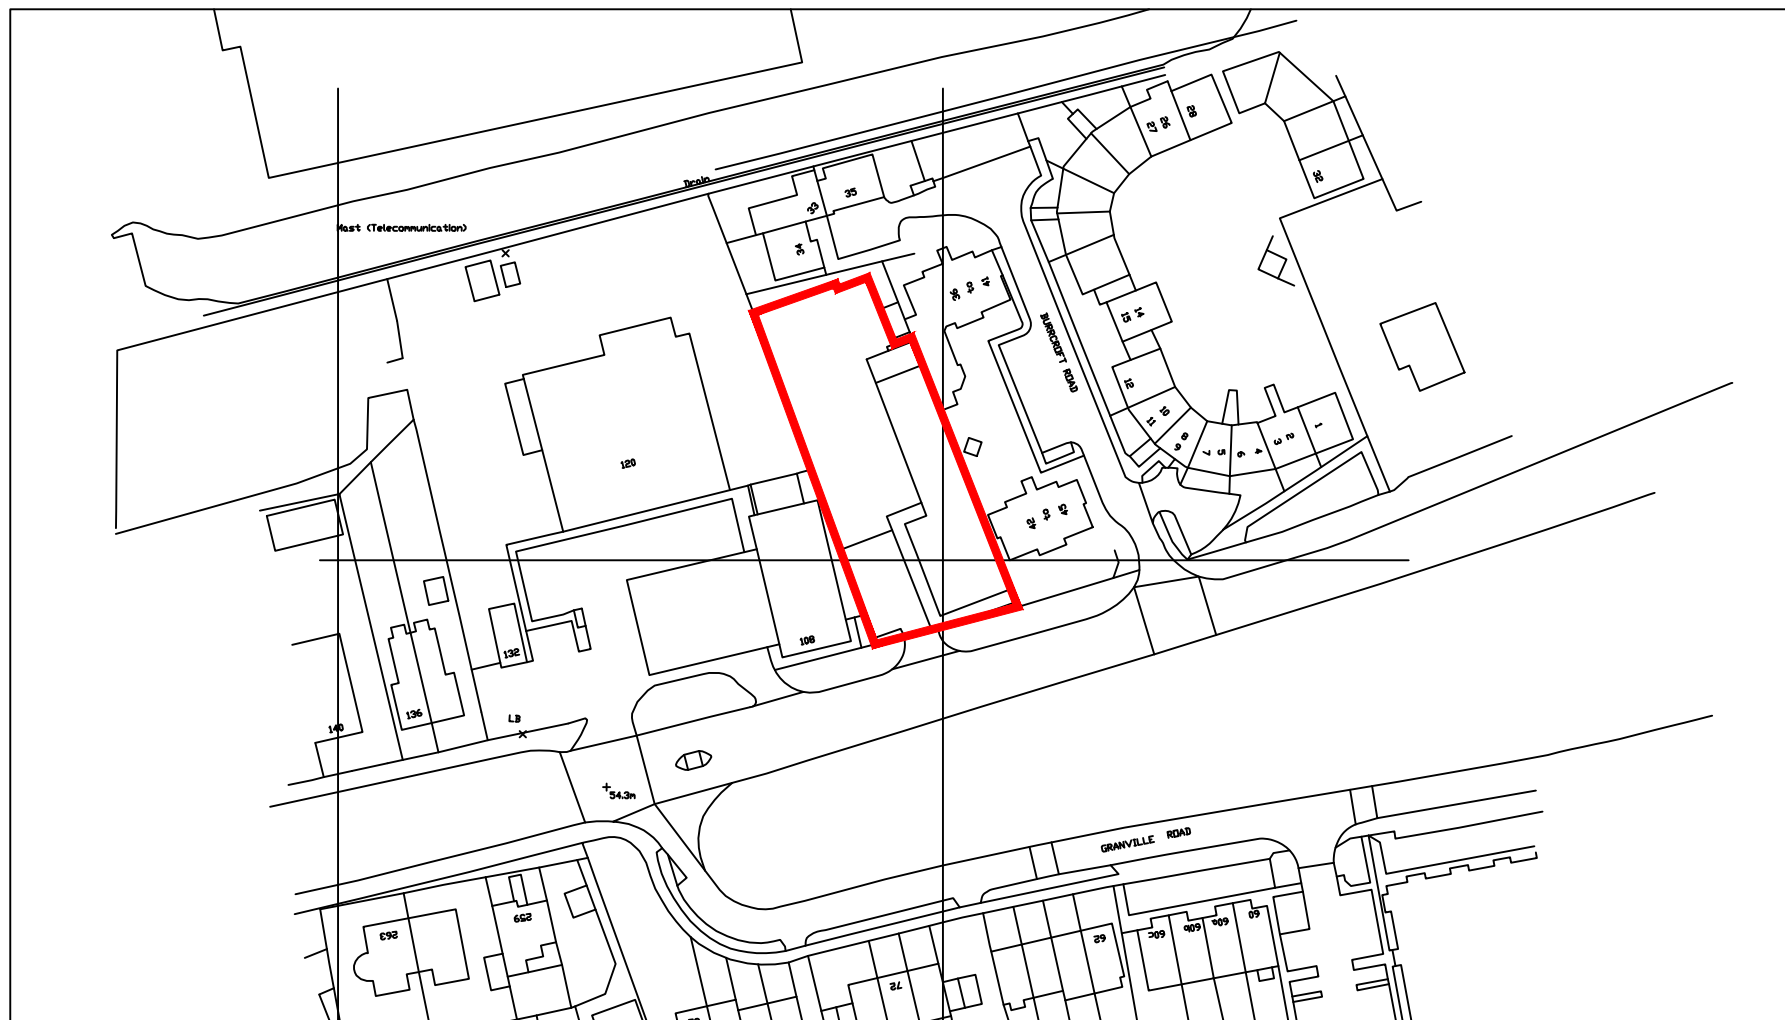

SITE LOCATION FOR:
MARTINS OF READING
106 BATH ROAD
READING BERKSHIRE
RG30 2EU



Reproduced by permission of Ordnance Survey on behalf of the
Controller of Her Majesty's Stationery Office at a scale of 1:1250@A4
Crown copyright 2008. All rights reserved.
Licence Number: AL 100036689

